
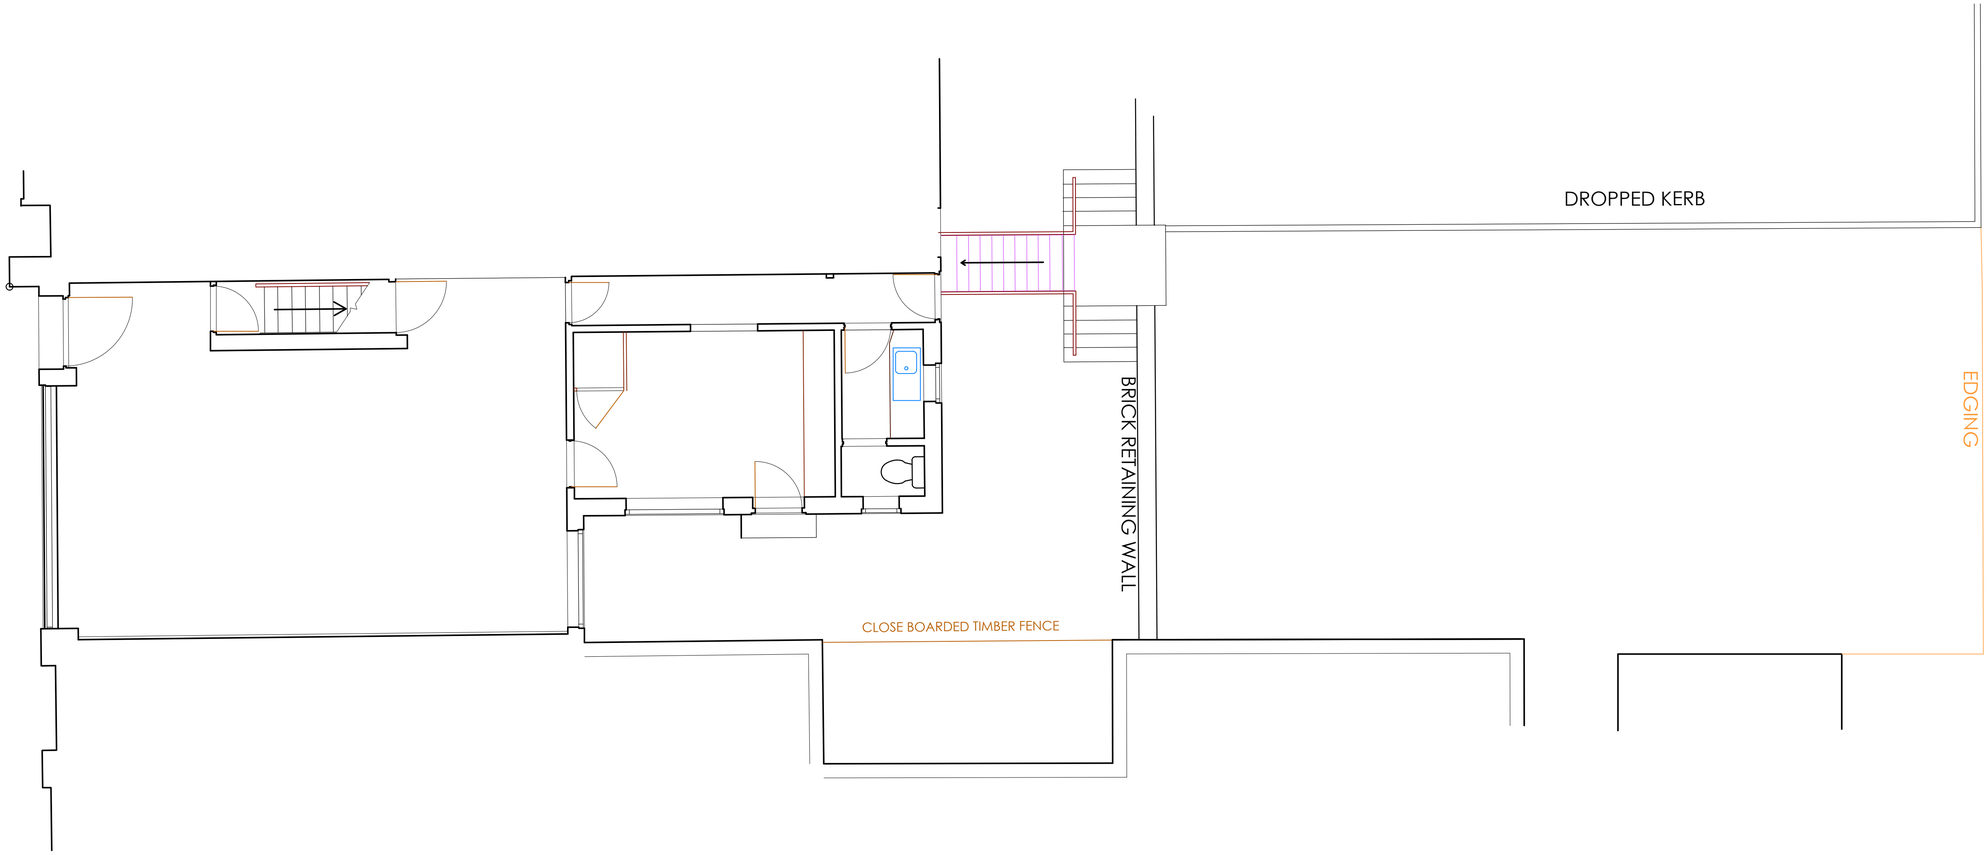


existing ground floor general arrangement plan

scale - 1:50 @ A1 / 1:100 @ A3

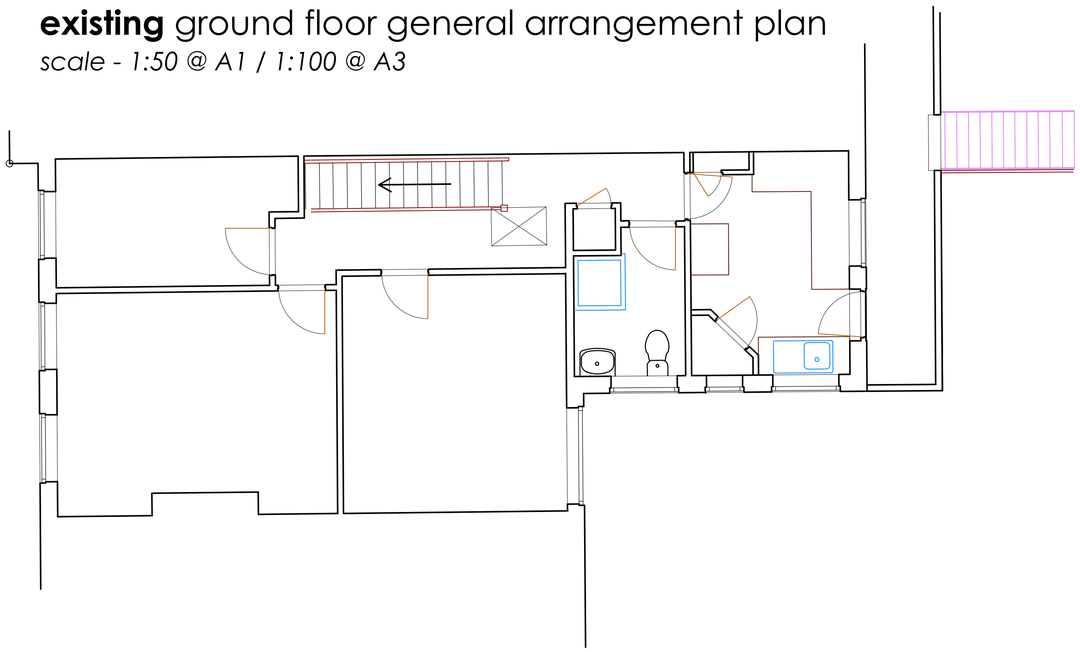

existing first floor general arrangement plan

scale - 1:50 @ A1 / 1:100 @ A3

SCALE
1:50 only
0 1 2 3 4 5 10

ALL DIMENSIONS TO BE CHECKED ON SITE

DO NOT SCALE FROM THIS DRAWING EXCEPT FOR THE PURPOSES OF LOCAL AUTHORITY PLANNING

Rev	Date	Description

HONE EDWARDS ASSOCIATES
Design Studio
Millars Three
Southmill Road
Bishop's Stortford
Herts. CM23 3DH
Tel: 01279 758545
Fax: 01279 757730
email: firstname.lastname@honeedwards.co.uk

EXTENSION

Store Address
RUSTINGTON
4 BROADMARK PARADE
RUSTINGTON
WEST SUSSEX
BN16 2NE

Drawing Title:
EXISTING FLOOR PLANS

Drawn By:	Checked:	Date:
SBR	JE	NOV 2018

Scale:
1:50 @ A1 / 1:100 @ A3

HEA Drawing No: 2940/PL099
Revision:

ARUN DISTRICT COUNCIL RECEIVED