
NOTE:
FOR DETAILS ON HVAC SEE ASHWORTHS DRAWING NO. 0000/M/101 AND 0000/M/102

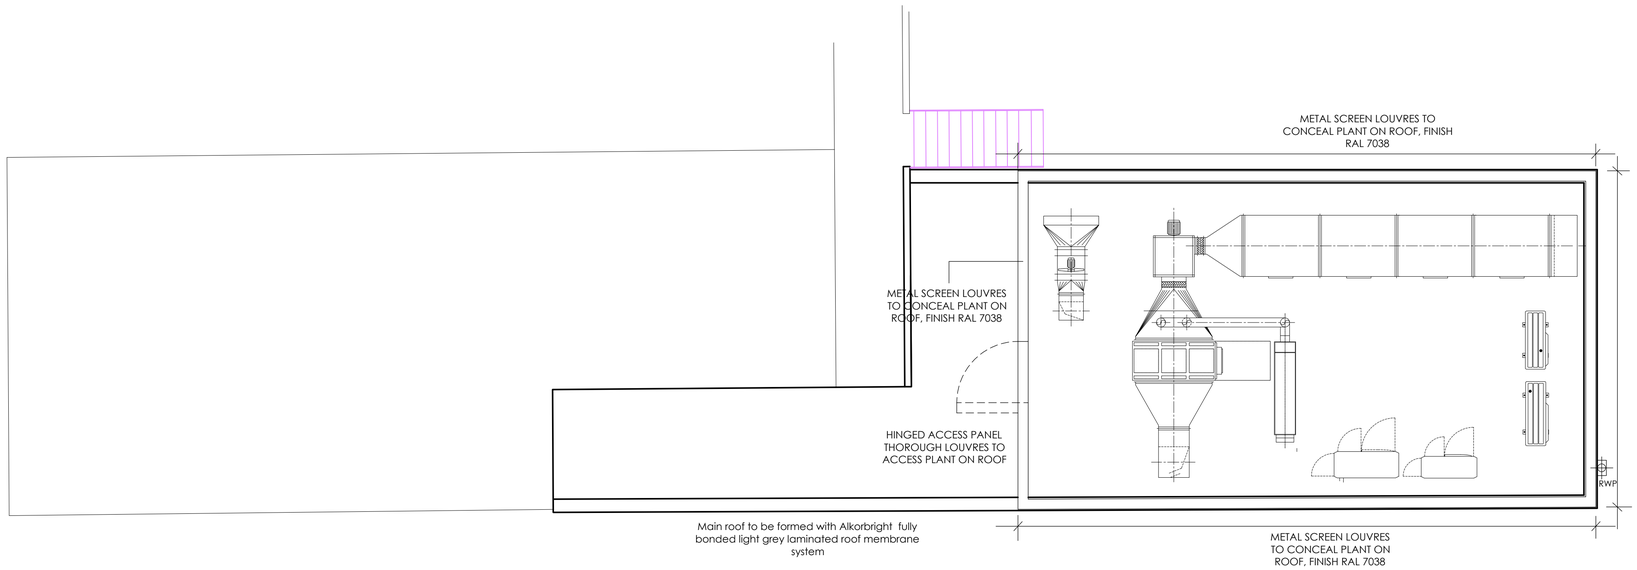

proposed roof plan

scale - 1:50 @ A1 / 1:100 @ A3

SCALE
1:50 only
0 1 2 3 4 5 10

ALL DIMENSIONS TO BE CHECKED ON SITE

DO NOT SCALE FROM THIS DRAWING EXCEPT FOR THE PURPOSES OF LOCAL AUTHORITY PLANNING

Rev	Date	Description
A	11.02.19	Revised to match Ashworths drawing AD
B	09.05.19	add screen louvres to conceal plant SBR

HONE EDWARDS ASSOCIATES
Design Studio
Millars Three
Southmill Road
Bishop's Stortford
Herts. CM23 3DH
Tel: 01279 758545
Fax: 01279 757730
email: firstname.lastname@honeedwards.co.uk

EXTENSION

Store Address
RUSTINGTON
4 BROADMARK PARADE
RUSTINGTON
WEST SUSSEX
BN16 2NE

Drawing Title:
PROPOSED ROOF PLAN

Drawn By:	Checked:	Date:
RJS	JE	DEC 2018

Scale:
1:50 @ A1 / 1:100 @ A3

HEA Drawing No: 2940/PL125
Revision: B

ARUN DISTRICT COUNCIL RECEIVED