


EXISTING GF PLAN

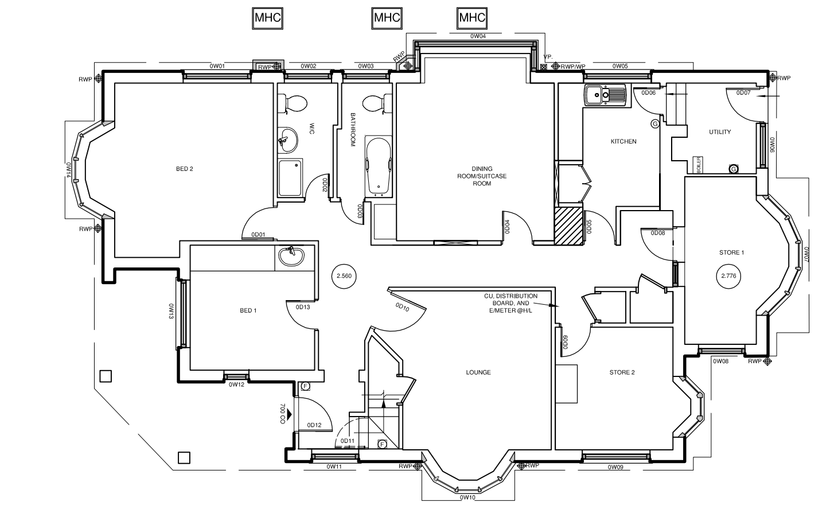

EXISTING EAST ELEVATION




EXISTING NORTH ELEVATION



EXISTING SOUTH ELEVATION



EXISTING WEST ELEVATION

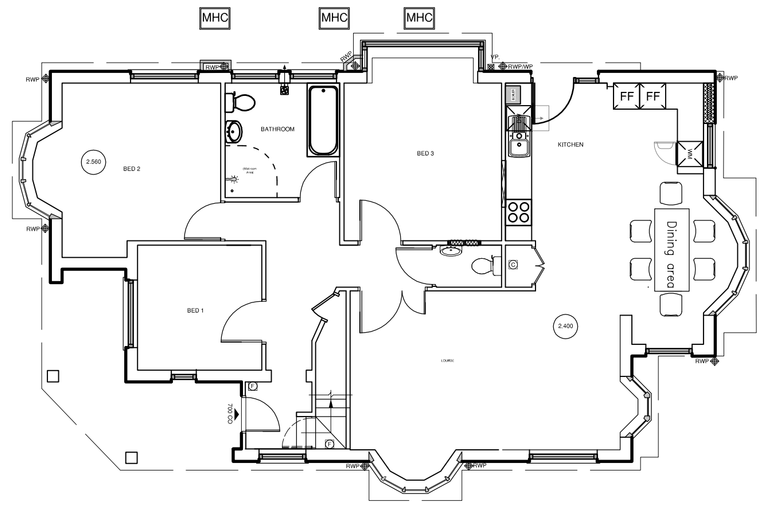

PROPOSED GF PLAN




PROPOSED EAST ELEVATION




PROPOSED NORTH ELEVATION



PROPOSED SOUTH ELEVATION

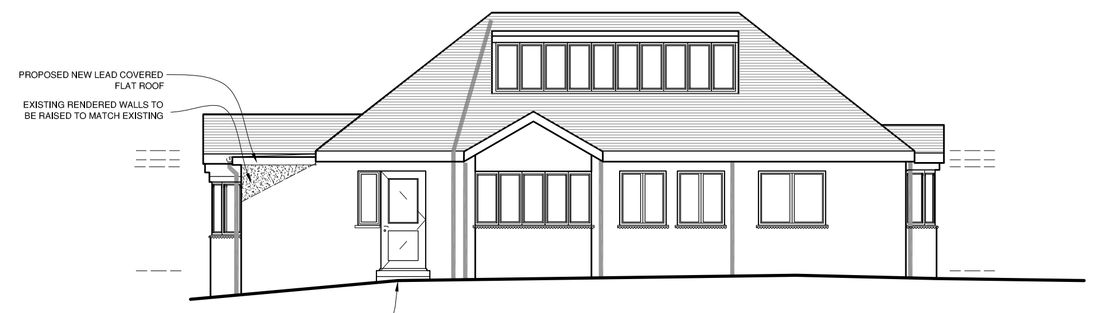

PROPOSED WEST ELEVATION

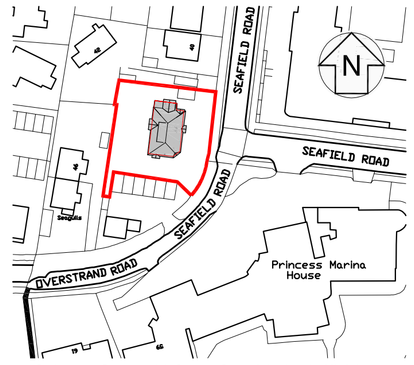

Ordnance Survey, (c) Crown Copyright 2011. All rights reserved. Licence number 100020449

LOCATION PLAN
(SCALE 1:1250)

NOTE: All details are indicative only. All dimensions are to be checked on site by contractors prior to commencement of works. Any discrepancies in drawings to be reported to Focus Consulting.

focus. CONSULTING
RICS

Focus Consulting
Pavilion View
19 New Road
Brighton
BN1 1UF

TEL
01273 72 33 44
FAX
01273 72 44 55
E-MAIL
brighton@focuscs.co.uk

client
RAFBF
Royal Air Force Benevolent Fund

project
Shenstone, Seafield Road,
Rustington,
West Sussex.

title
Existing and Proposed
Plans and Elevations

date	scale	drawn	checked	paper
24.02.2011	1:100	CPA		A1

job ref.	drawing no.	rev.
B2373/11	B2373/11/05	-

ARUN DISTRICT COUNCIL RH4101