Tiles to be Heathland plain tile by Redland
to be replaced with Cembrit Juland Slates

Render to be white monocouche
to be replaced with white Porcelain external tiles

Bricks to be Ashby Road by Michelmersh

Windows and doors to be white PVCu

Rainwater goods to be white PVCu

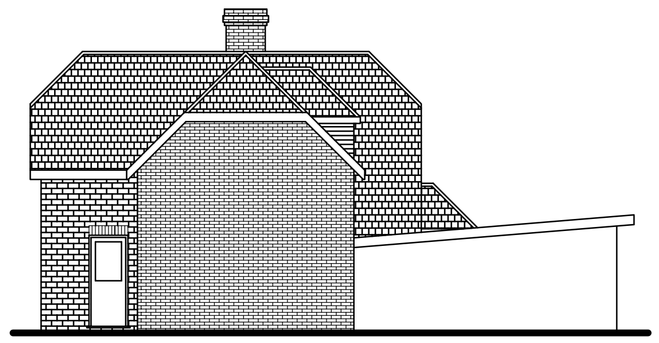

Proposed Side (West) Elevation

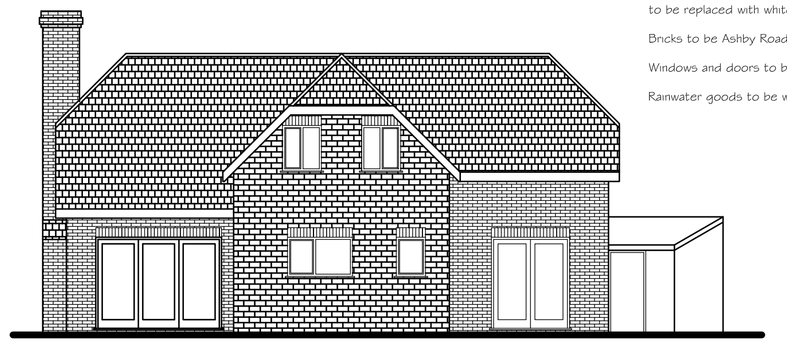

Proposed Rear (North) Elevation

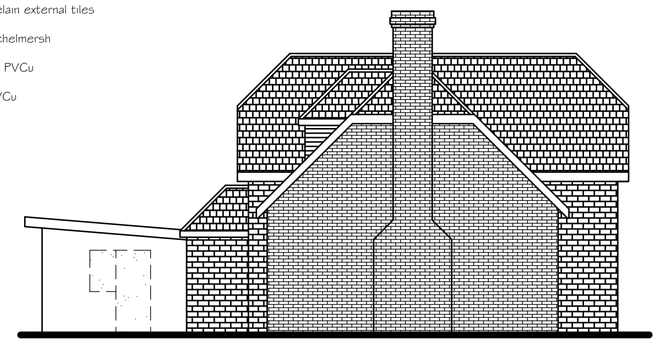

Proposed Side (East) Elevation

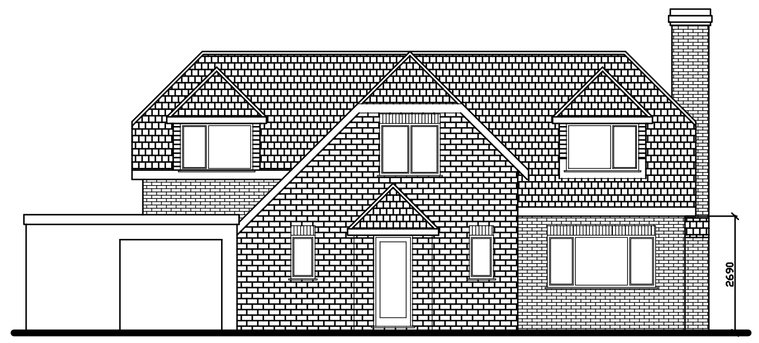

Proposed Front (South) Elevation

0 0.5 1 2 3 4 5 6 7 8 9 10

SCALE 1:100

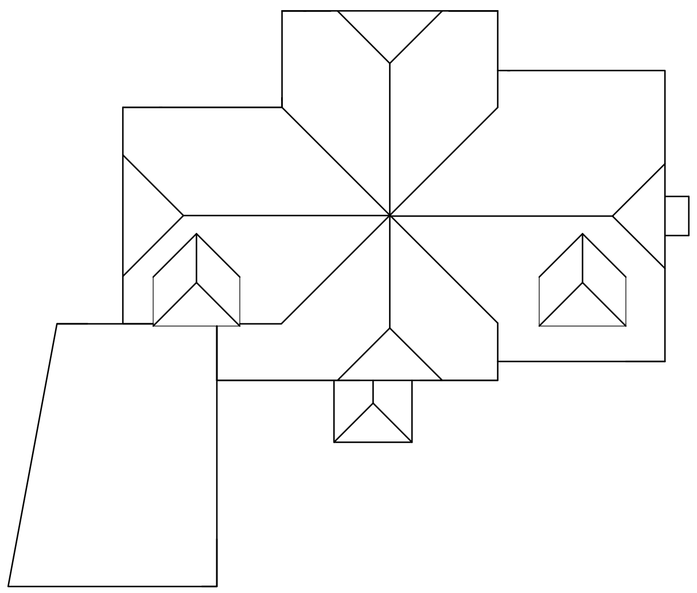

Roof Plan

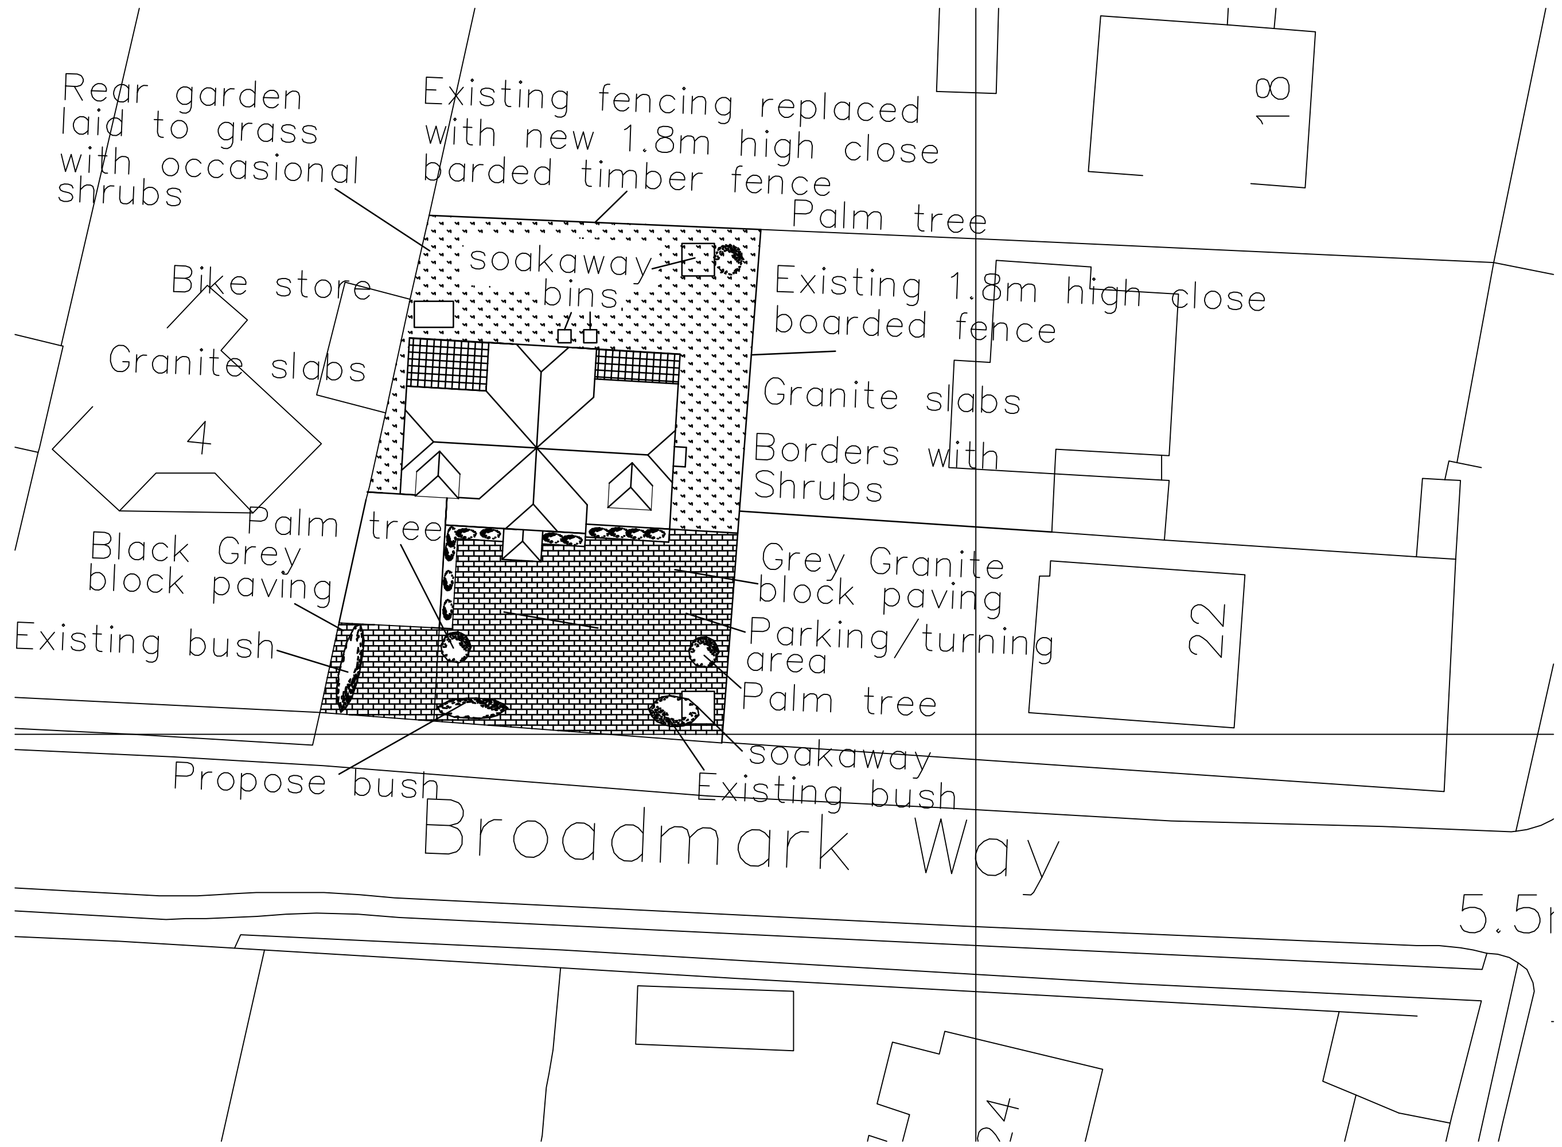

Layout Plan 1:200

Tony Rogers
Building Consultants
Address: 40 Dawn Crescent, Upper Beeding
West Sussex, BN44 3WH
Telephone: 01903 815225 Fax: 01903 815225

Rev.	Date:	Revision Description:
A	Dec 2017	Tiles changed to slates and monocouch
		changed to porcelain tiles

Client: Mr P Meredith

Address: 2 Broadmark Way
Rustington
West Sussex
BN16 2EY

Project: Proposed dwelling

Scale: 1:100
Paper Size A1

Date: December 2015

Drawing No: 15/1091/02

Drawn By: AWR

Revision: A

ARUN DISTRICT COUNCIL R&B/SDOC