Little Cuttle, 19 Botany Close - Rustington

NOTES:

Dimensions to be checked on site before commencing work. Any discrepancies shall be reported to the architect immediately.

Do not scale from these drawings except for planning purposes.

Use figured dimensions only.

Where applicable this drawing is to be read in conjunction with other consultants' drawings.

All drawings to be read in conjunction with specification and all other drawings including structural engineer and mechanical and electrical drawings / specification

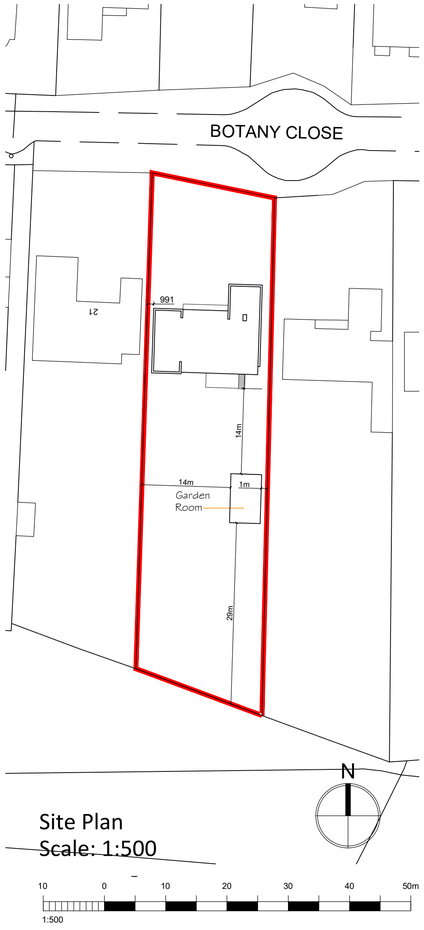

Site Plan
Scale: 1:500

Block Plan
Scale: 1:1250

© Crown Copyright 2009. All rights reserved. Licence number 100020449

Location Plan 1:1250 @ A1

10 0 10 20 30 40 50 100m
1:1250

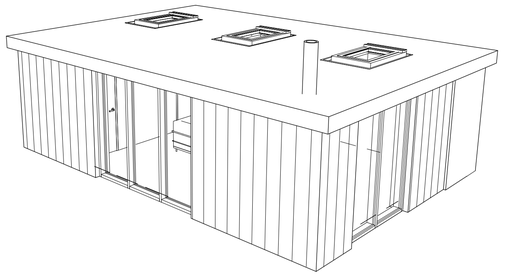

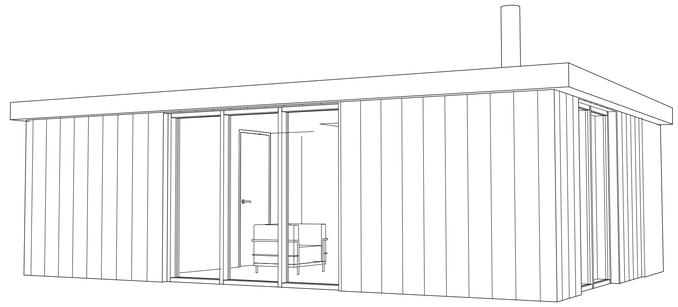

PROPOSED 3D IMAGES
SCALE: n/a

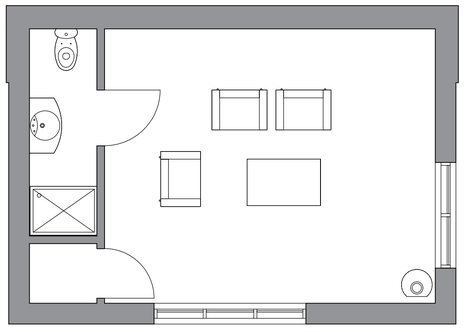

PROPOSED PLAN
SCALE: 1:50

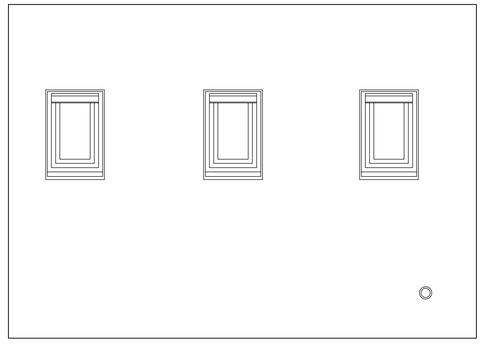

PROPOSED ROOF PLAN
SCALE: 1:50

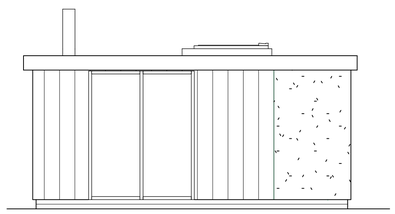

PROPOSED ELEVATION
SIDE/SOUTH
SCALE: 1:50

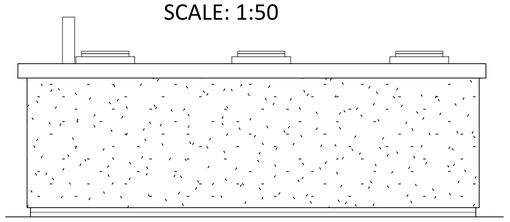

PROPOSED ELEVATION
REAR/EAST
SCALE: 1:50

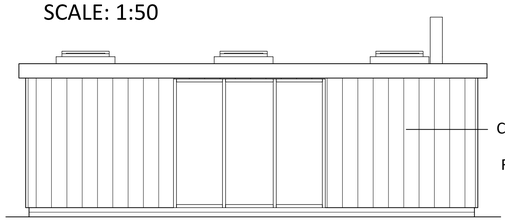

PROPOSED ELEVATION
FRONT/WEST
SCALE: 1:50

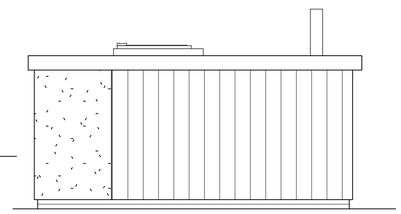

PROPOSED ELEVATION
SIDE/NORTH
SCALE: 1:50

1 0 1 2 3 4 5m
1:50

N

REV	DATE	AMENDMENT	DRAWN
B	28.2.22	Planning	MH
A	15.2.22	Non combustable rear Relocated	MH

hd architects
Helyer Davies Architects Ltd
1 The Old Flour Mill,
Emsworth, PO10 7BT
01243 370 715
www.hdarchitects.co.uk mail@hdarchitects.co.uk

CLIENT
Philip Goulder

PROJECT
Little Cuttle
19 Botany Close
Rustington
West Sussex
BN16 2BJ

DRAWING	SCALE
Proposed Plans and Elevations	1:50 at A1
Proposed Site Plan	1:500 at A1
Proposed 3D	Not to scale

DATE	June 2017	DRAWN	MH
DRAWING NUMBER		REVISION	
16164_04		B	

ARUN DISTRICT COUNCIL RECEIVED