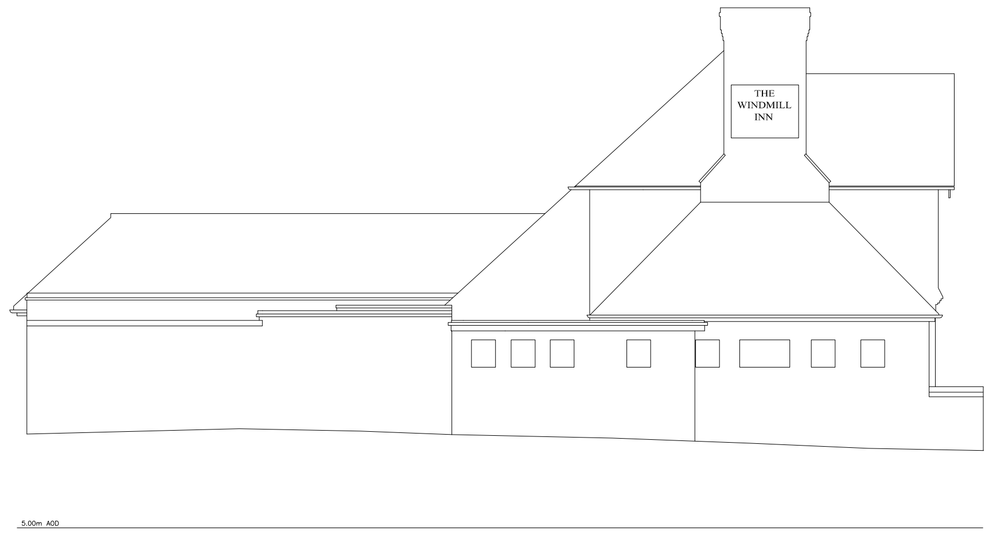

Side (North) Elevation

Front (West) Elevation

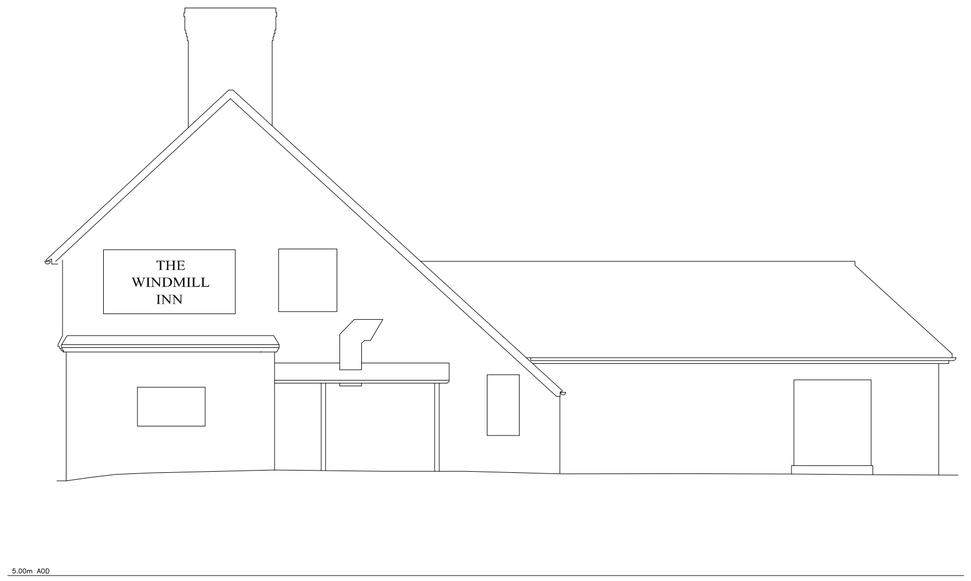

Side (South) Elevation

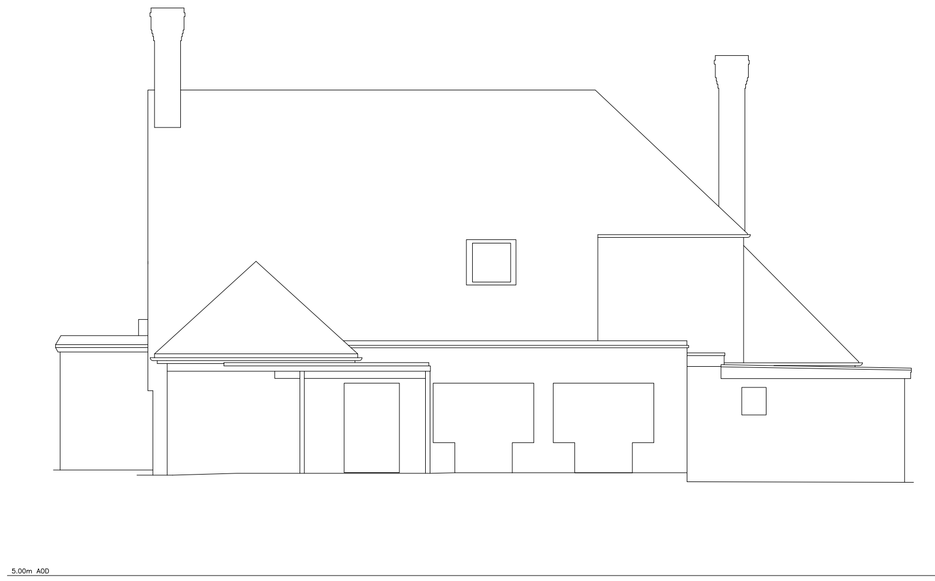

Rear (East) Elevation

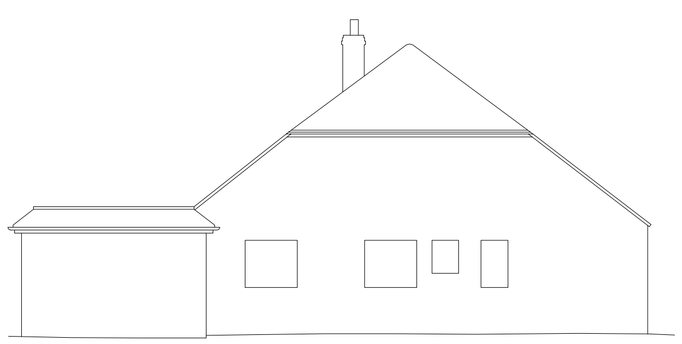

Side (North) Elevation

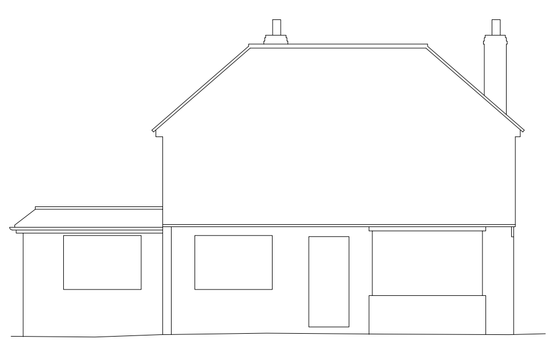

Front (West) Elevation

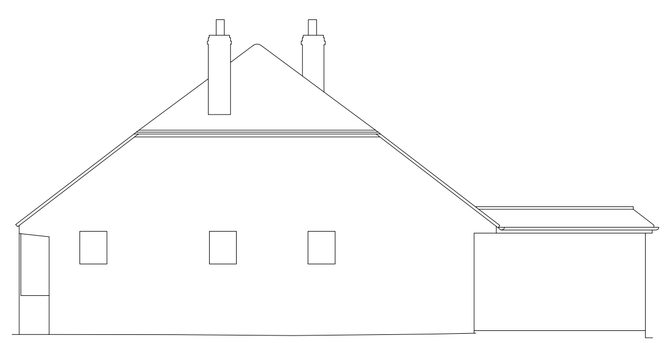

Side (South) Elevation

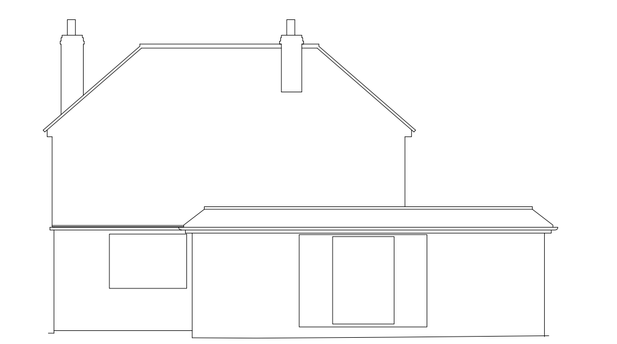

Rear (East) Elevation

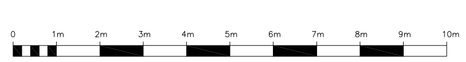

Scale 1 : 100

D&H Surveys Ltd

The Manor Stables, Great Somerford, Chippenham
Wiltshire, SN15 5EH.

Email: admin@dhsurveys.co.uk
Website: www.dhsurveys.co.uk

Tel (01249) 720545
Fax (01249) 721124

Topographic Surveys	As Built Drainage Surveys
Elevation Surveys	Co-ordination Of Site Layouts
Floor Plan Surveys	Rectified Photo Elevations
Volumetric Surveys	C.A.D Plotting Bureau

Project Name:
34 & 42 Mill Lane
Rustington BN16 3JN

Drawing Title:
Ground Floor GIA

Client:
Churchill Retirement Living

Agent:

Date:	Scale:
March 2024	A1 @ 1:100

Drawn	Surveyor	Dwg No	Revision
KJH	GH	GIA-Gnd	

Site Datum	OSBM Ref
Ordnance Survey	OS15
Grid Orientation	**Sheet ID**
Ordnance Survey	CHURCHILL-Rustington-Mill Lane

Disclaimer
D & H Surveys will Guarantee that this
Survey Data & Station Coords are Correct to the Indicated Scale ONLY

Copyright of this Drawing Remains With D & H Surveys.