LOCATION PLAN 1:1250




SITE PLAN 1:500



N

BLOCK PLAN 1:200

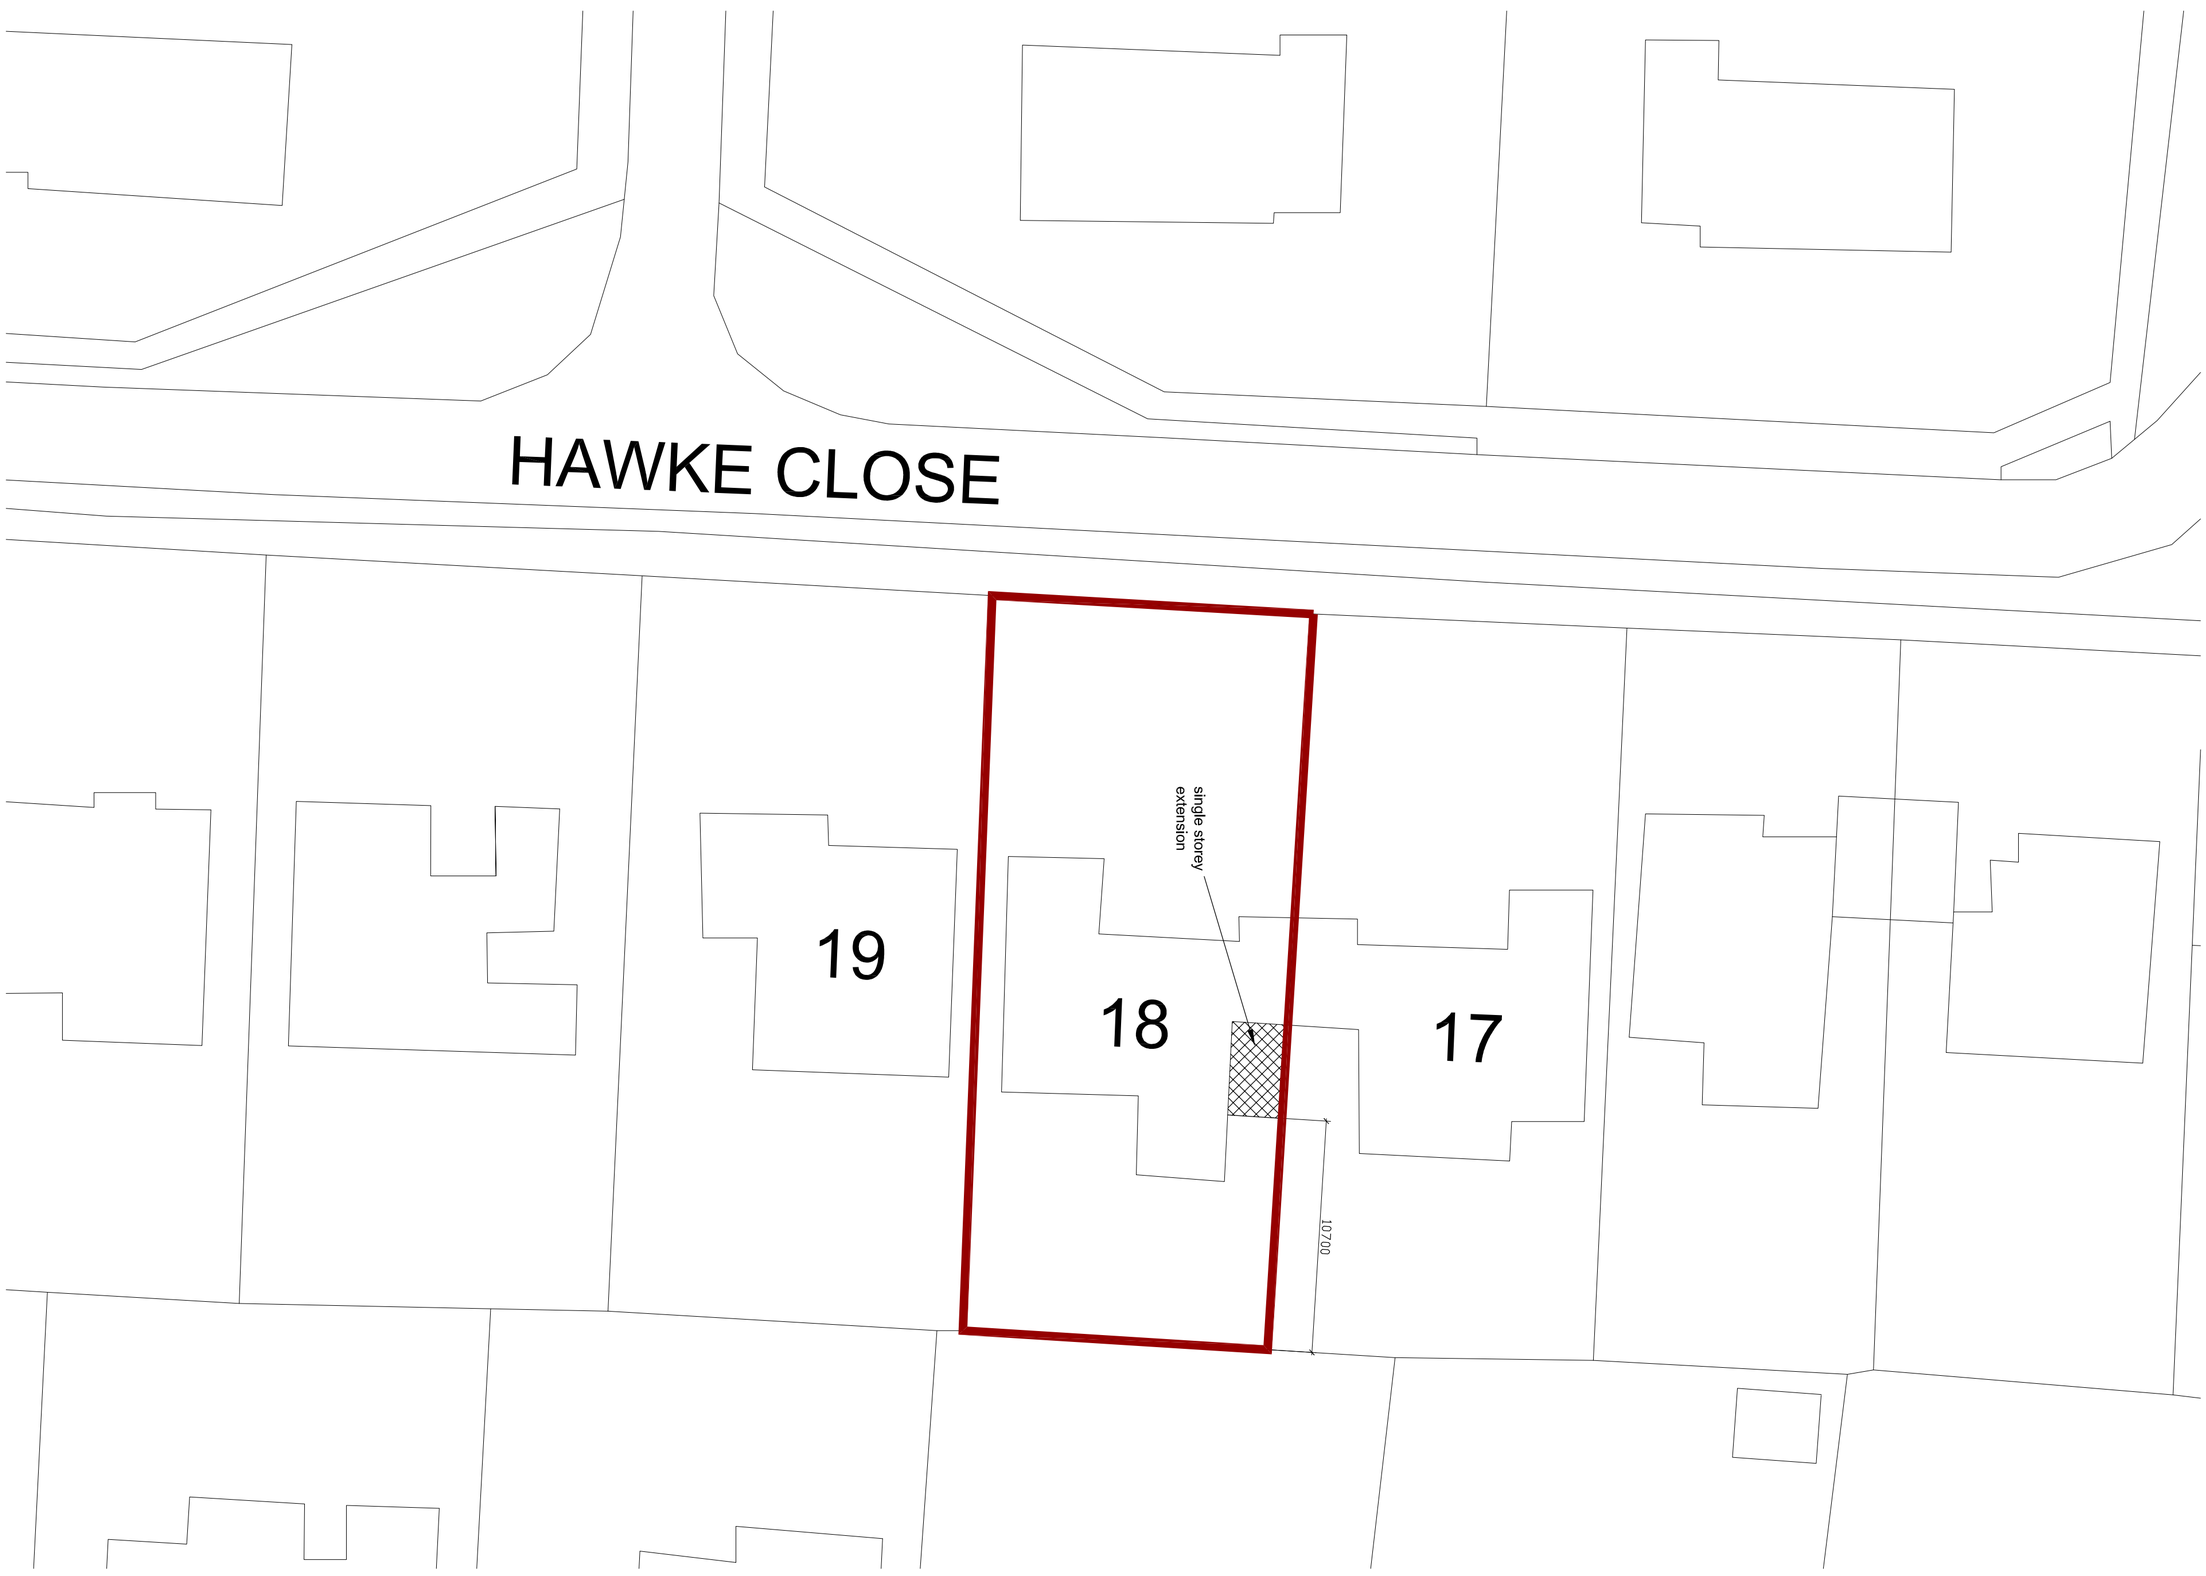

Copyright reserved.
This drawing may only be used for the client and location specified in the title block. It may not be copied or disclosed to any other third party without prior written consent.
1. The works shown here been drawn for submission to the local planning authority and are not to be used for construction.
2. No works shall commence until planning approval has been given by the local authority.
3. No works to commence without either full plans building control approval or a building notice served with the local authority.
4. The dimensions indicated are approximate and subject to site checks by the contractor prior to commencement.
5. I accept no responsibility for any unforeseen factors within either precludes the works from construction or add additional costs. ie location of public sewers and underground services, abnormal foundation designs, due to trees, ground conditions or any underground structure or obstruction.

Notes

REV	DESCRIPTION	DATE
-	INITIAL APPLICATION	03-04-17

CLIENT
MR & MRS WAGHORN

PROJECT
18 HAWKE CLOSE
RUSTINGTON

DRAWING
LOCATION PLAN, SITE PLAN & BLOCK PLAN

STATUS
APPLICATION

SCALE	DATE	DRG. No	REVISION
1:1250 1:500 1:200	APRIL 2017	3334/01	-