
0 1 2 3


Metres 1:50 A3

NOTES:

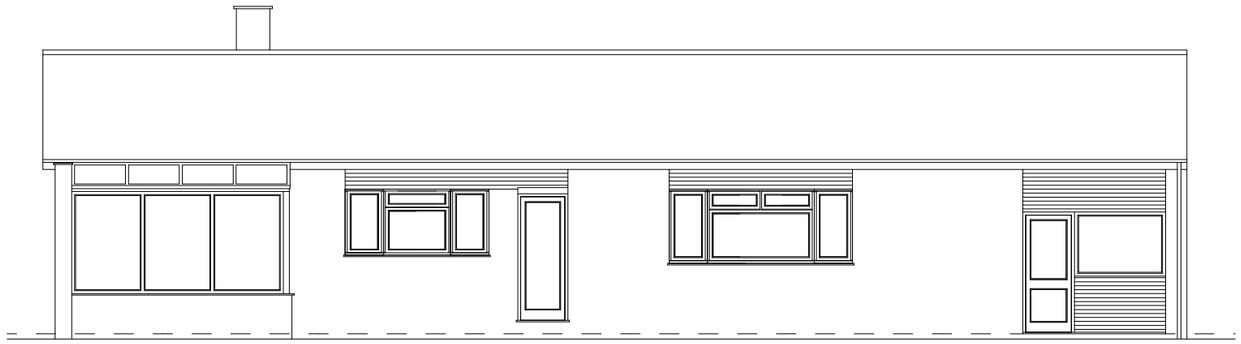


## EXISTING EAST ELEVATION

**SCALE 1:100**

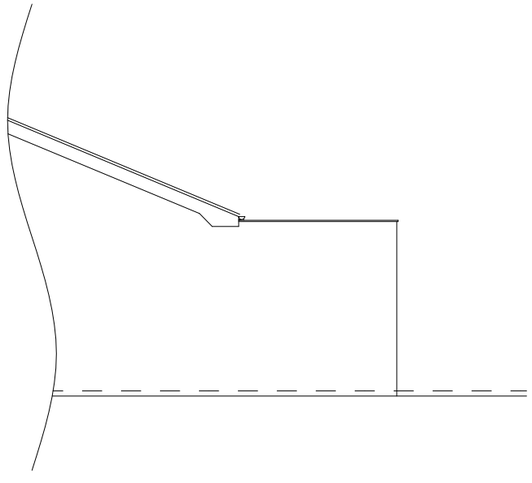

## EXISTING SOUTH ELEVATION

**SCALE 1:100**

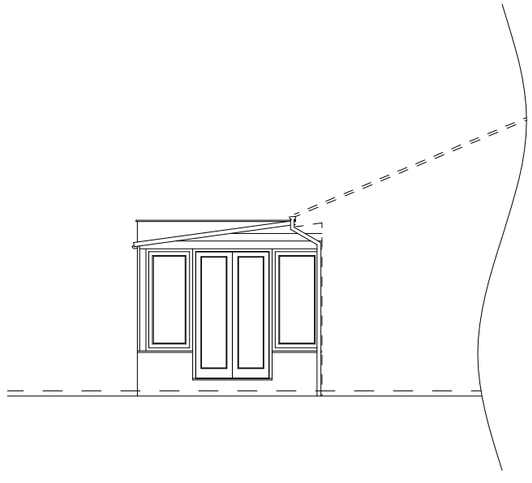

## EXISTING NORTH ELEVATION

**SCALE 1:100**

ARUN DISTRICT COUNCIL R/76/21/HH

# SUSSEX BUILDING PLANS

33 Highland Avenue, Bognor Regis, West Sussex. PO21 2BJ
Email: lee@sussexbuildingplans.co.uk Tel: 07732 415951

| DRAWING TITLE | Existing Elevations |
|---|---|

Address:

Mr C Cornwell
4 Preston Paddock, Rustington, West Sussex. BN16 2AA

| Date: 29/03/2021 | DRG No: CC/PL/02 | Rev. No: |
|---|---|---|