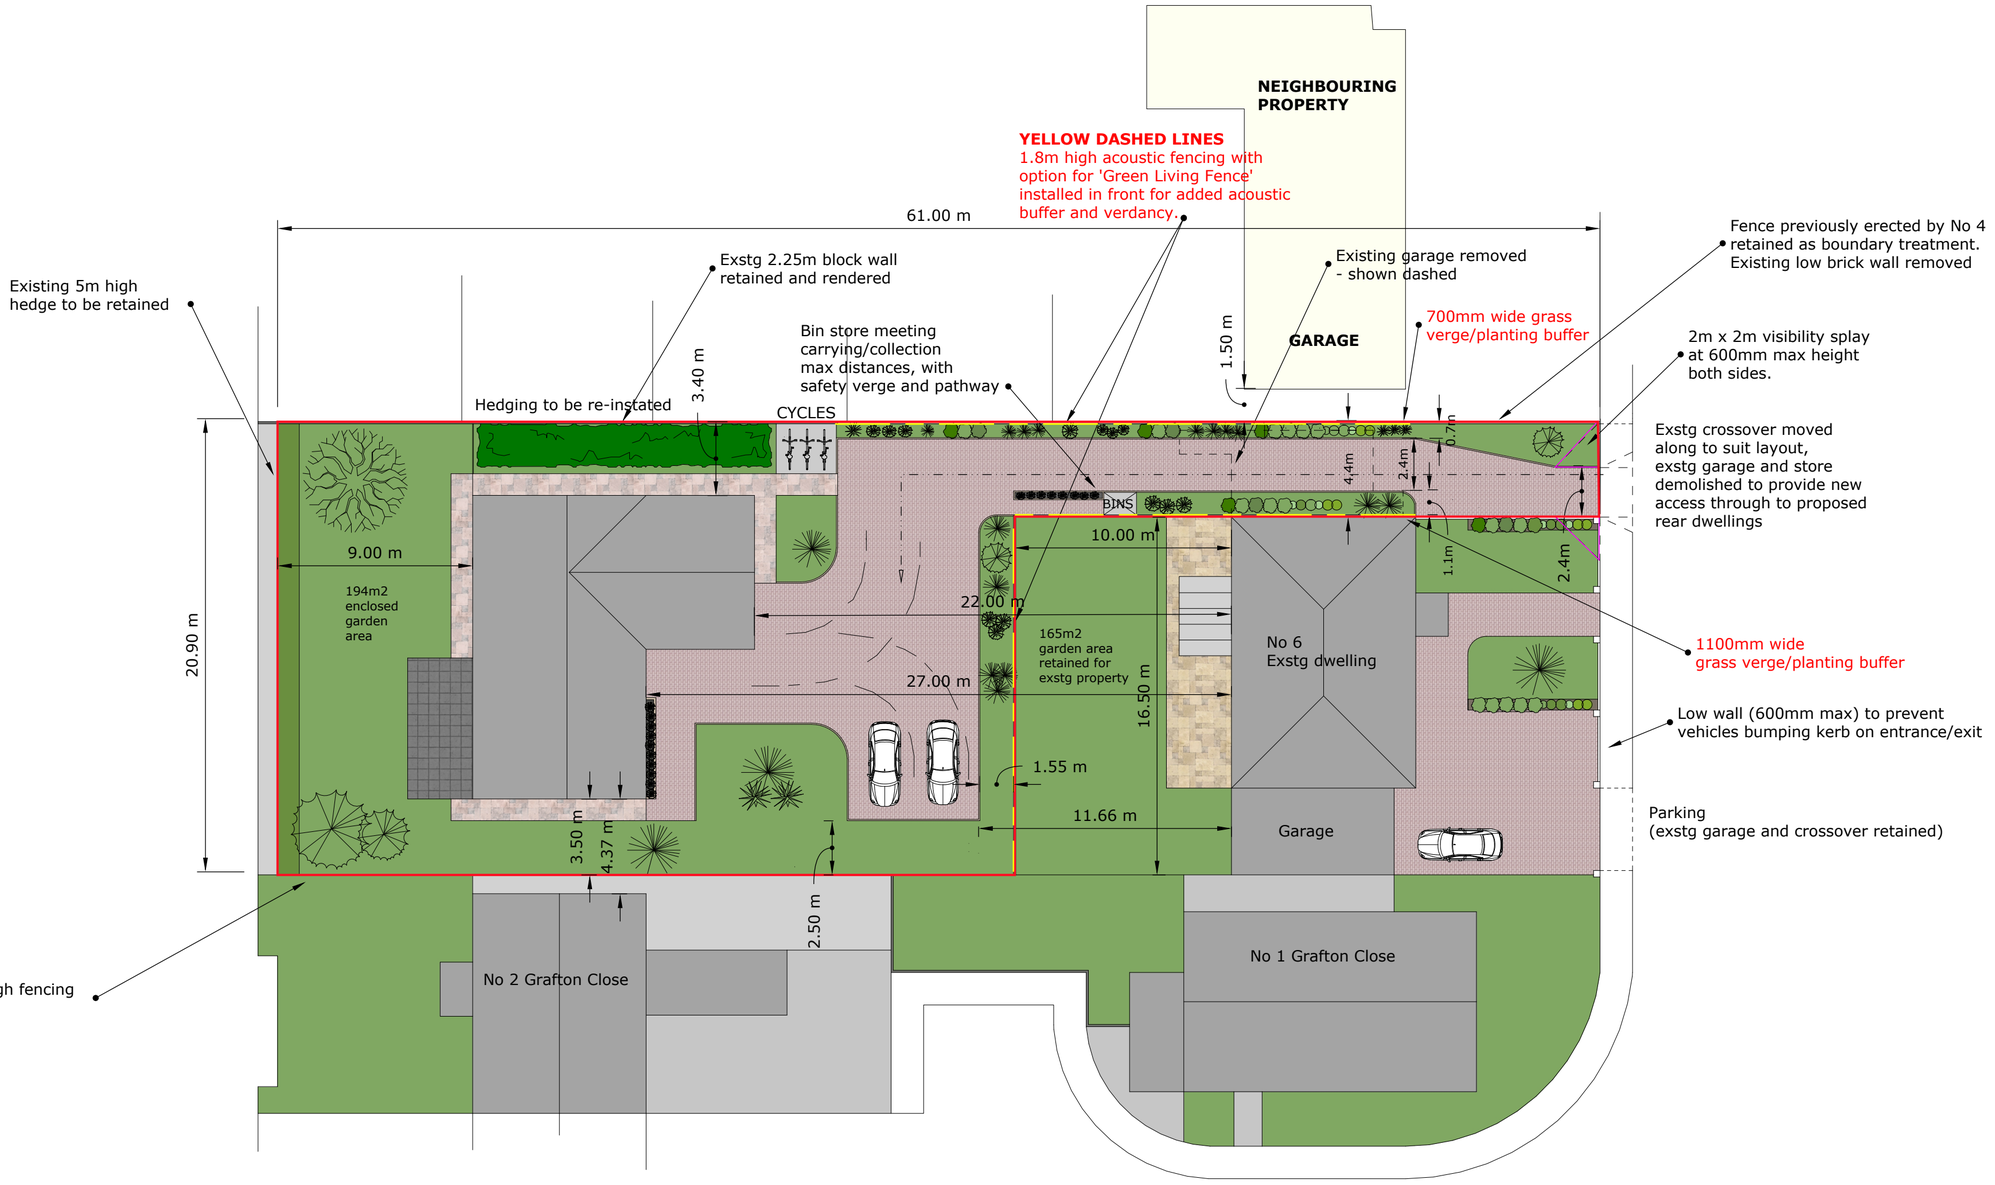

PROPOSED NEW DWELLING: 6 MANOR ROAD, RUSTINGTON, LITTLEHAMPTON, WEST SUSSEX

DRAWING: PROPOSED SITE PLAN - NEW APPLICATION **SCALE:** 1:200 @ A2 **DATE:** 23/03/2020 **DRAWING No:** DS/6MANORNEW/04

0 2 4 6 8 10 12m

ARUN DISTRICT COUNCIL R/91/20/PL