MATERIALS:-

PITCHED TILED ROOF IN CONCRETE TILES
COLOUR TO MATCH ETC. MAIN HOUSE.
CAVITY WALLS RENDERED & PAINTED TO MATCH
ETC. MAIN HOUSE INCORPERATING FACE BRICK HEADERS
OVER WINDOWS & DOORS, BRICK BILLS & COIN FEATURES.
INCORPERATE SUSSEX STONE FLINT TO EAST & NORTH ELEVS.
TIMBER FRAMED WINDOWS & DOORS DOUBLE GLAZED.
U.P.V.C BLACK R.W.P.'S, GUTTERS & FASCIAS.
ALL MATERIALS TO L.A. APPROVAL.
SEE DEG. N°/4 FOR GARAGE ELEVATIONS.

NOTES:
1. Do not scale this drawing. Use figured dimensions only, except for Planning purposes.
2. All dimensions must be checked on site by the contractor prior to commencement of work.
3. All construction details are indicative and are to be checked and confirmed on site and any divergence's are to be agreed with the Contract Administrator.

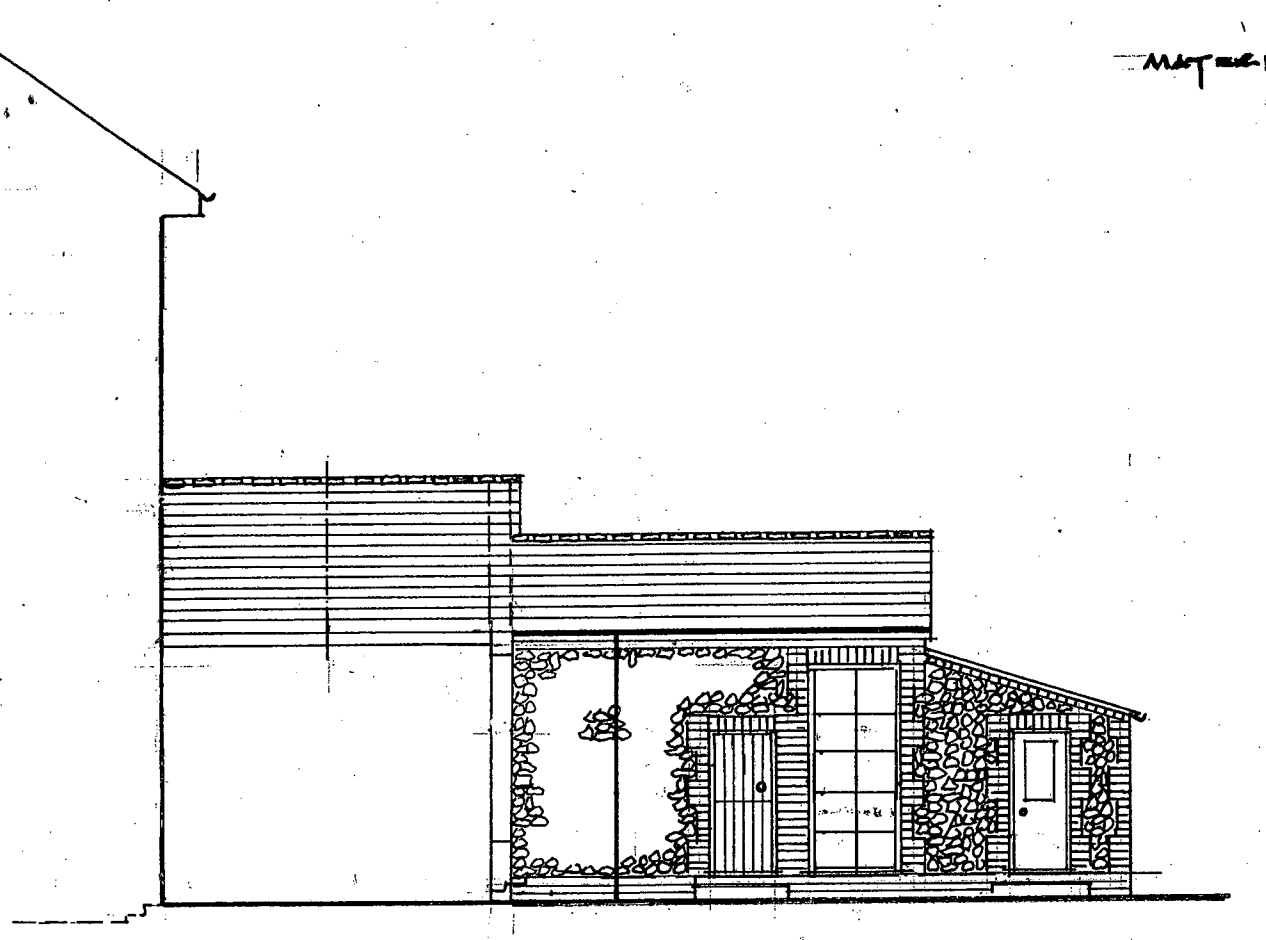

EAST ELEVATION.

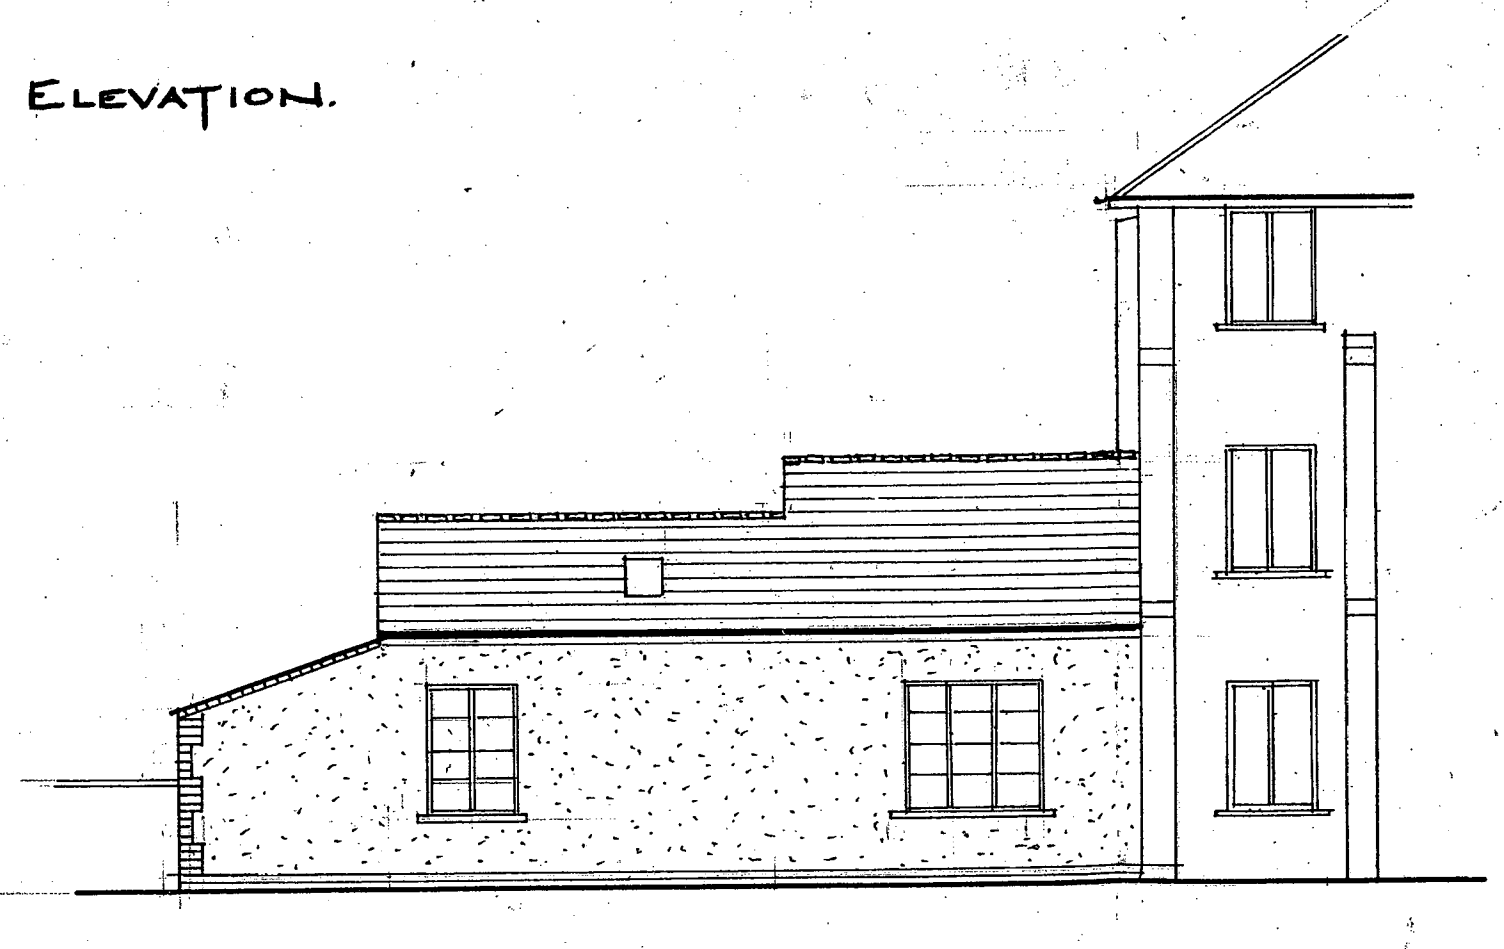

WEST ELEVATION.

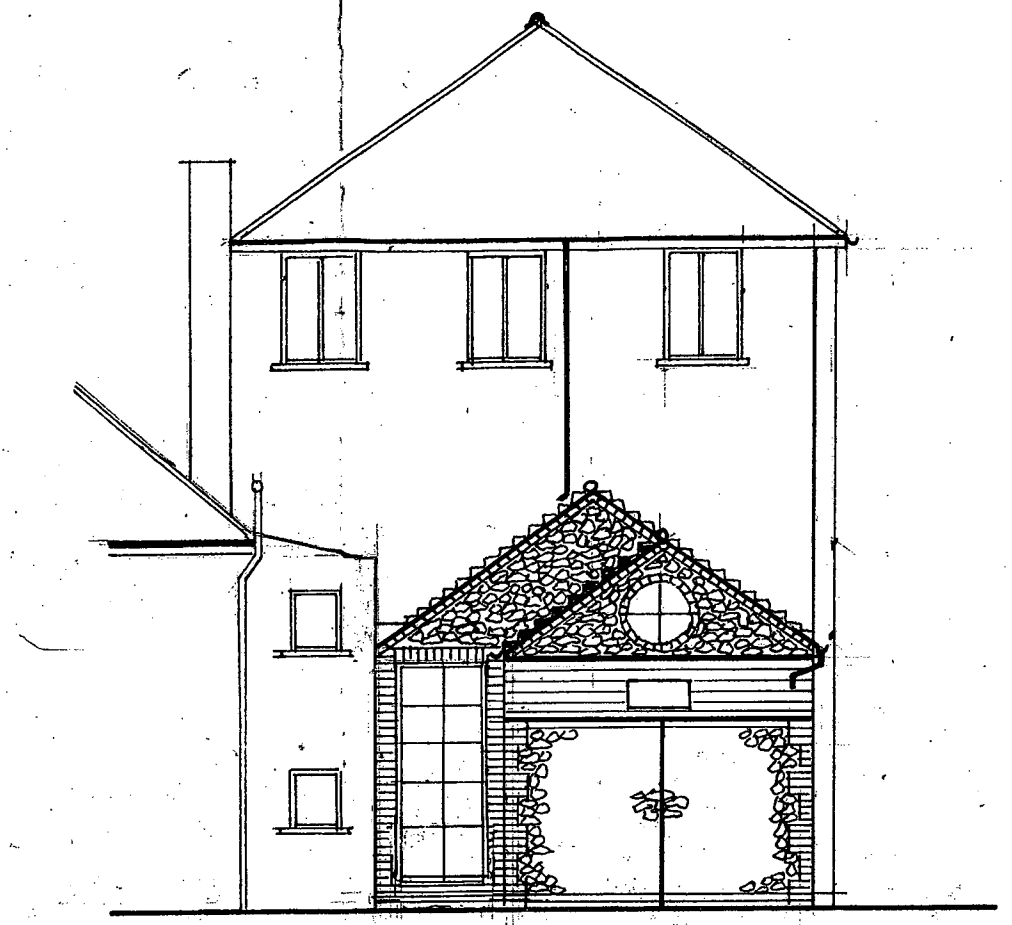

NORTH ELEVATION.

K.E. HILTON C. Eng M.I Struct.E, F.F.B.
Chartered Structural Engineer
2 ALBERT CHAMBERS
SUDLEY ROAD
BOGNOR REGIS
WEST SUSSEX
PO21 1EQ
Tel: 01243 865500
Fax: 01243 860489
Mobile: 07968 333140
E-Mail: k_e_hilton@yahoo.co.uk

ELEVATIONS.

Scale	1:100	Drawn By	
Date	oct 07	Checked	
Drawing Number	3722/5		

NORTH

The White House, School Hill Slindon Arundel BN18 ORA

ARUN DISTRICT COUNCIL SL/2/08