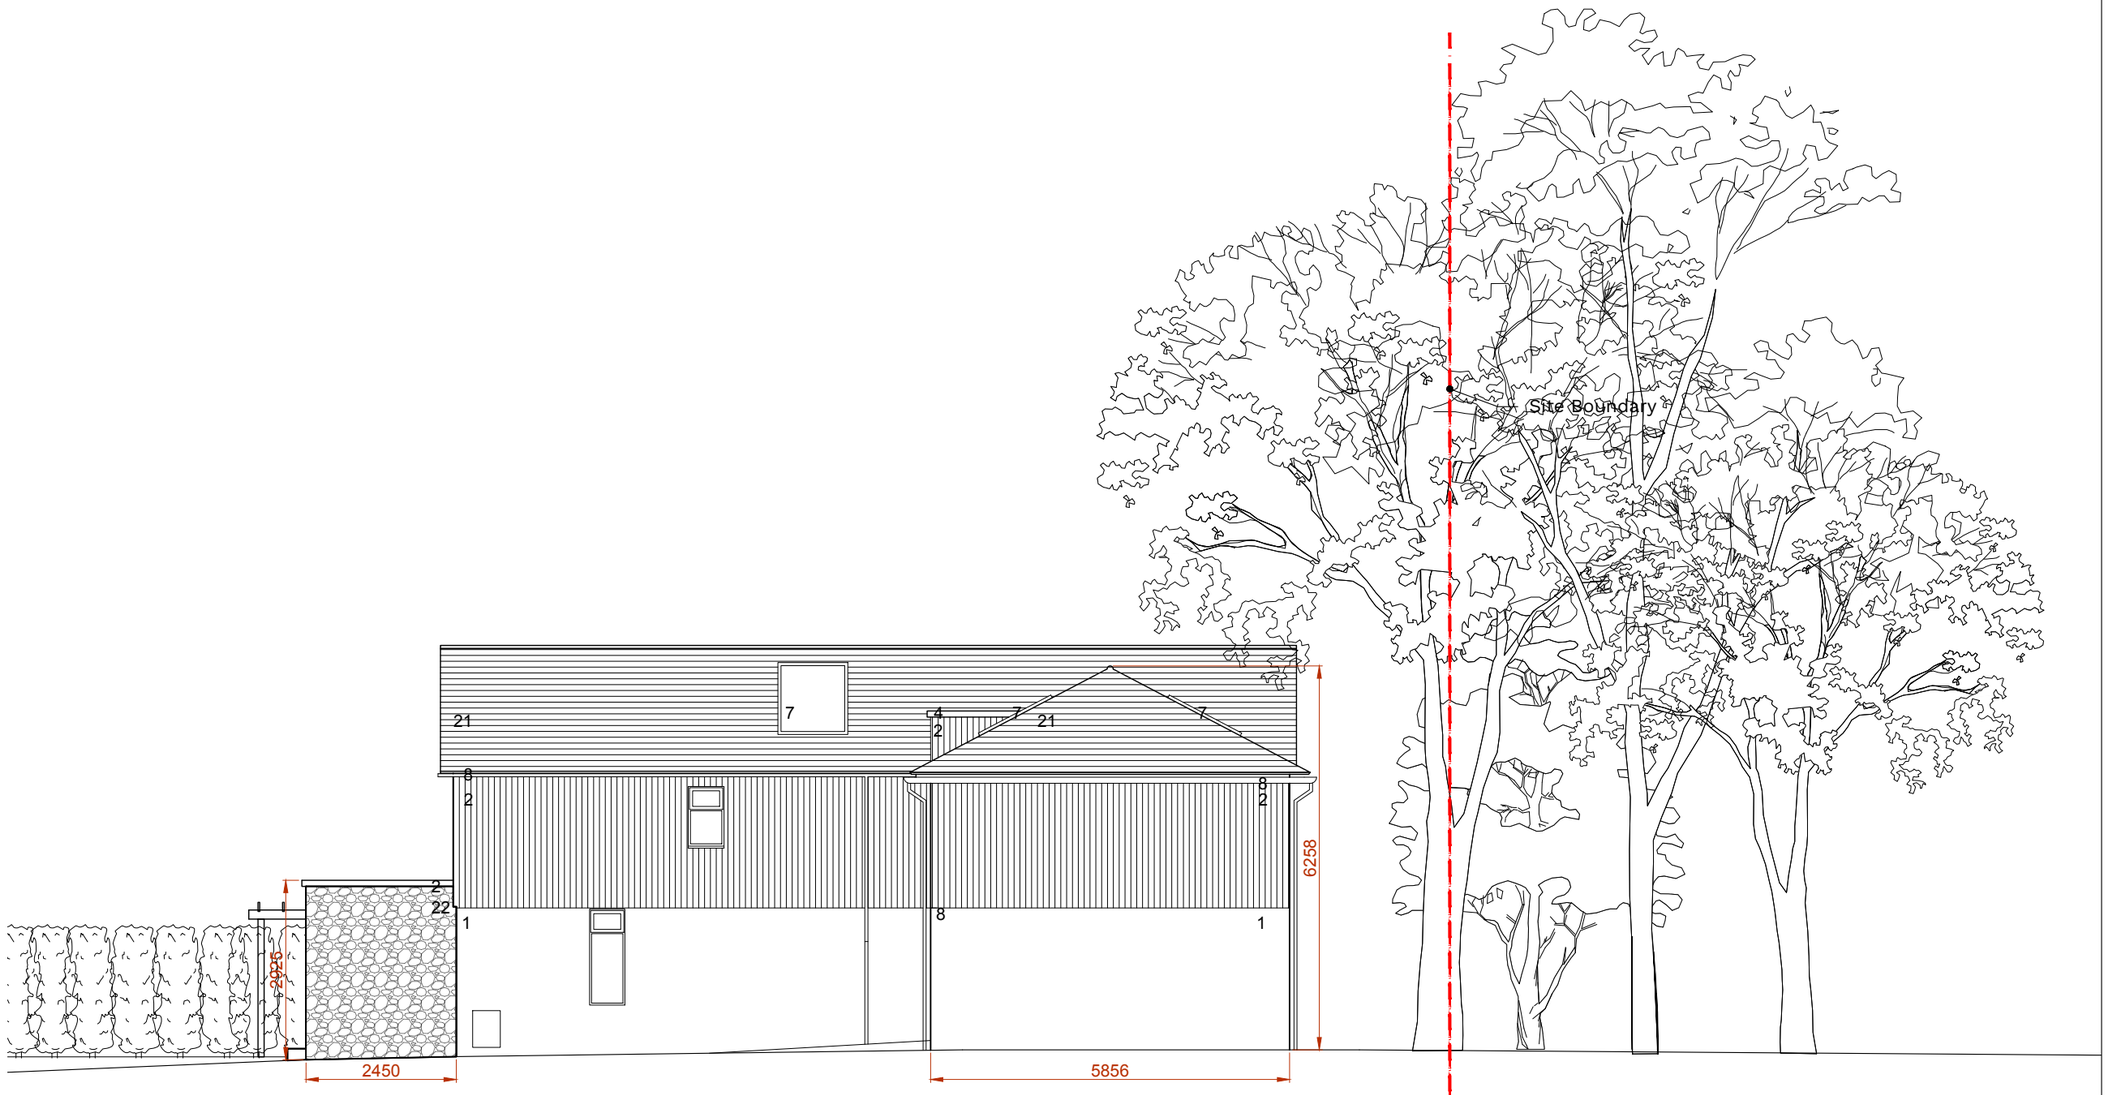


Material Specification

1. White render
2. Vertical timber cladding
3. Light grey membrane flat roof covering
4. Dark grey powder coated aluminium coping
5. Dark grey powder coated aluminium framed double glazed sliding doors
6. Dark grey powder coated aluminium framed double glazed doors
7. Dark grey powder coated aluminium framed double glazed rooflights
8. Dark grey powder coated aluminium framed double glazed windows
9. Black plastic rainwater goods
10. Black plastic SVP
11. Aluminium log-burner flue
12. Dark grey painted timber & glass door
13. Reconstituted stone steps
14. Painted timber fascia
15. Dark grey (to match windows) powder coated steel balustrade
16. Dark grey (to match windows) painted timber door
17. Dark grey (to match windows) powder coated steel garage door
18. Timber pergola
19. Grey powder coated steel column
20. Aluminium flue
21. Clay roof tiles
22. Natural stone cladding
23. Render wall painted dark grey (to match windows)

Rev	Date	Description

0 1 2 3 4 5m

Notes:

Print drawing at 100% when printing to A3 paper - do not print to fit.
Do not scale from this drawing.
All discrepancies must be reported to the Architect immediately.
All subcontractors must check dimensions on site before the production of shop drawings for the approval of the Architect.
All dimensions in millimetres.

Drawing Details

Proposed North Elevation

PLANNING ISSUE

Drawing No.	Date
C0215-P211	October 2021
Scale: ISSUED 1:100 @ A3	Revision: -

Project Details

Woodend Cottage
Copse Lane, Walberton
BN18 0QH

50.8 ARCHITECTURE + INTERIORS
info@fiftypointeight.co.uk 07775786502