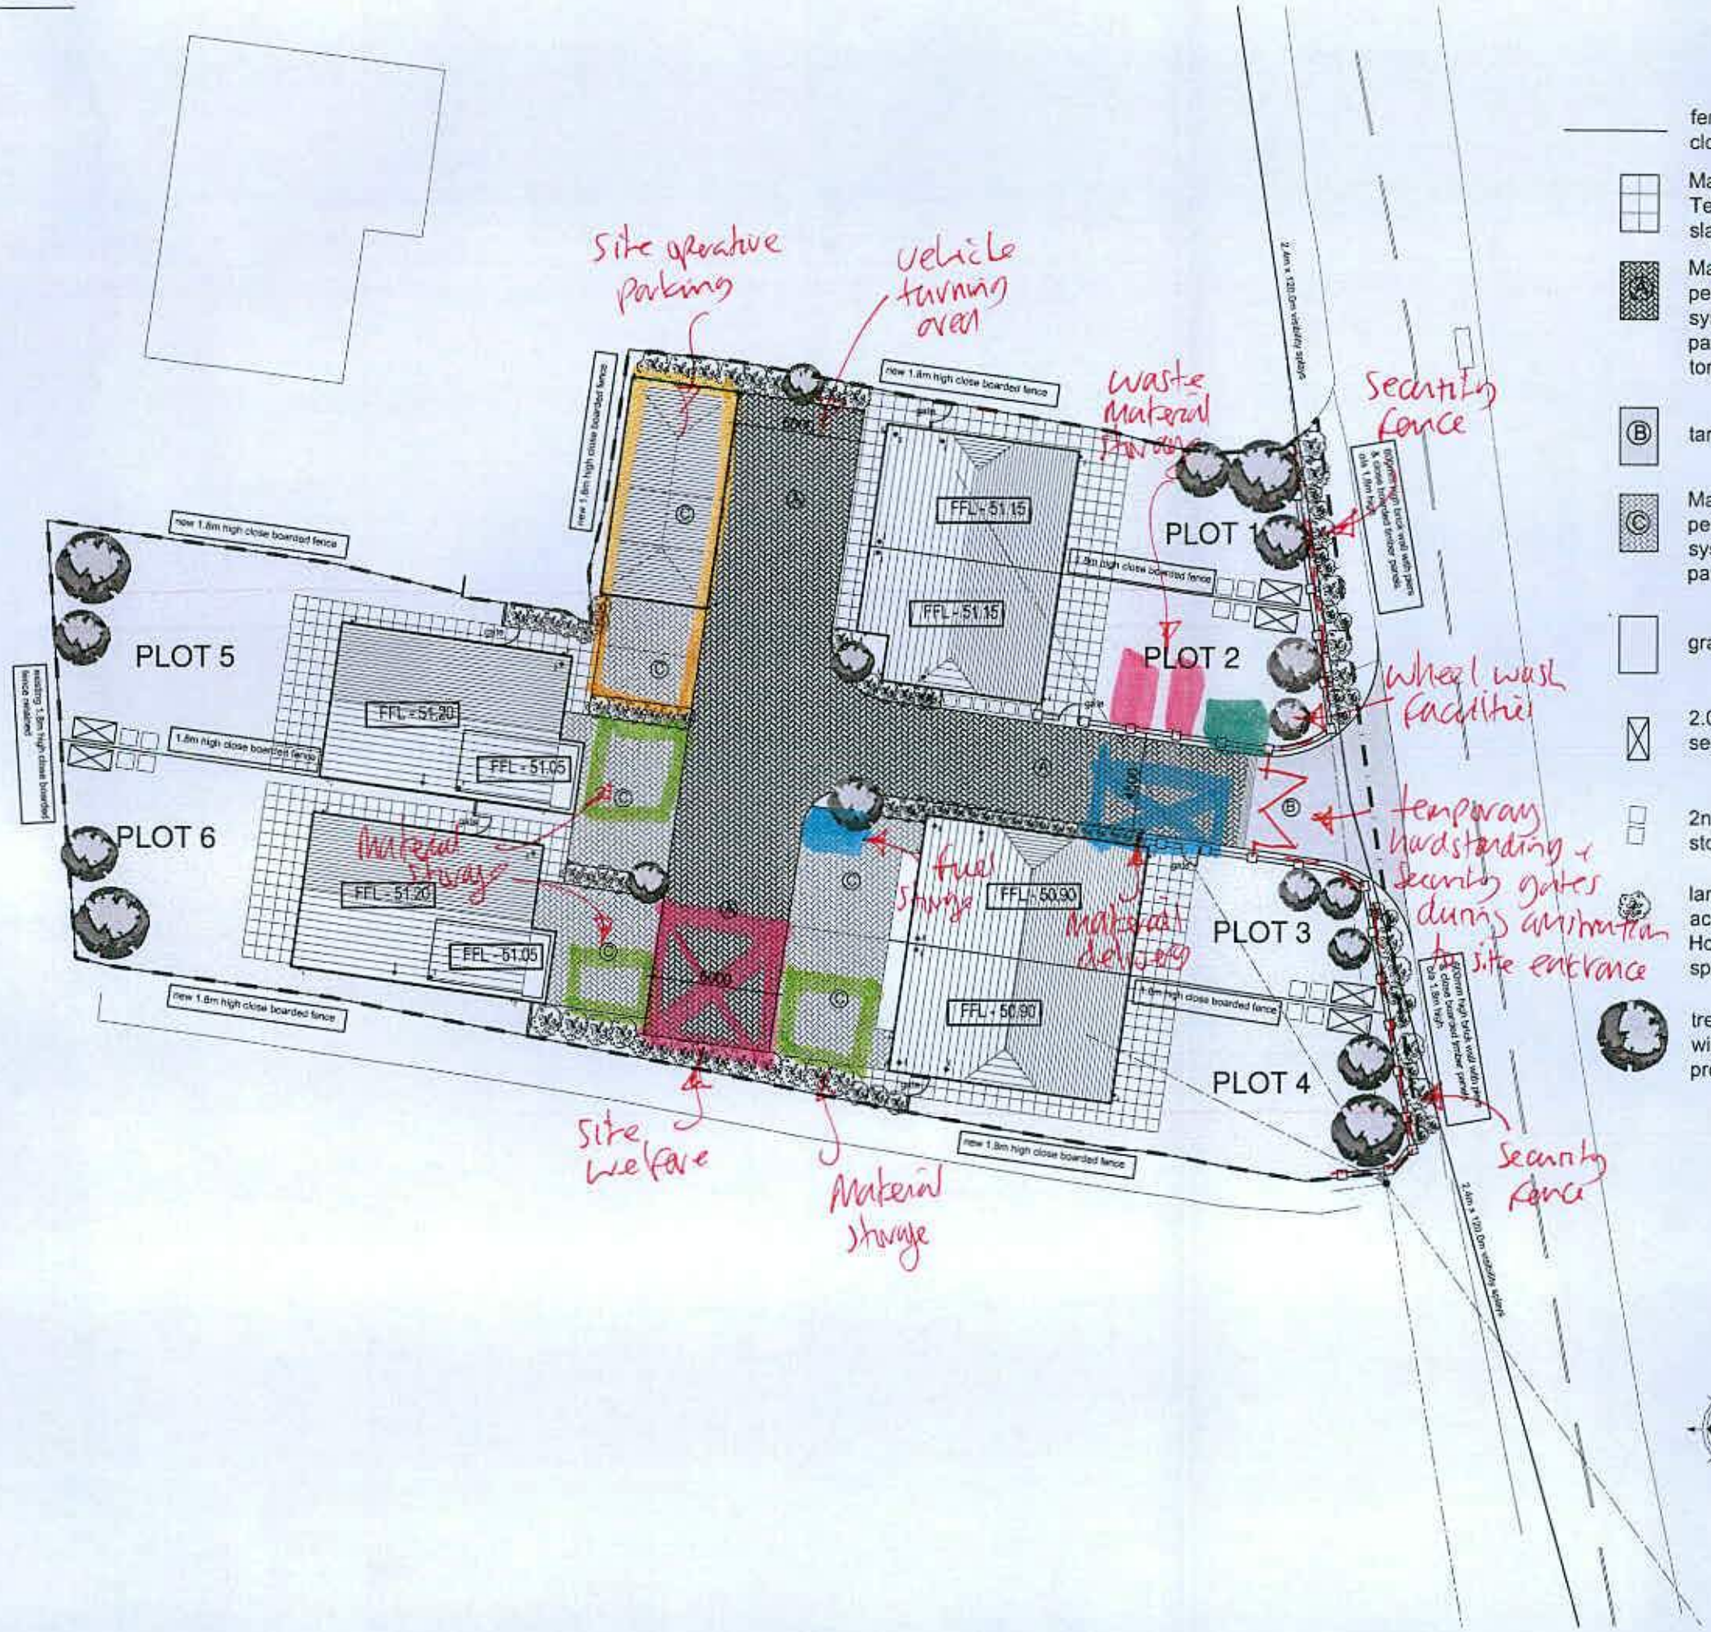

- fencing line -1.8m high close boarded fence
- Marshalls Saxon Textured paving slabs - colour Buff
- (A) Marshall Priora Concrete permeable block paving system - colour Charcoal paving to take weight of 26 tonne vehicle
- (B) tarmac road
- (C) Marshall Priora Concrete permeable block paving system - colour Brindle paving
- grass areas
- 2.0m x 1.0m timber clad secure cycle store
- 2no. 240 ltr refuse bin storage for each property
- landscape planting in accordance with Garden House Design proposal & spec
- tree planting in accordance with Garden House Design proposal & spec

Rev		Dwn / Date	Chk / Date
-	-	-	Chk / Date
*	Original Issue		
Rev		Dwn / Date	Chk / Date

This drawing is copyright and must not be disclosed to third parties without permission
Scaled dimensions are not to be used for construction

4 Queensgate
Queens Road
Fareham
Hampshire
PO16 0NW

Tel: 01329 288911
Fax: 01329 221913
E-mail: admin@m2architecture.com

m2 architecture
architectural technologist

PROJECT
Proposed Development at Progress Garage
Yapton Lane
Walberton

CLIENT
Knightsgate (UK) Ltd

DRAWING TITLE
Site Plan

PROJECT NO.	DRAWING NO.	REV.	SCALE
17029	~~200~~ 203		1:200@A2

ARUN DISTRICT COUNCIL WA/42/19/DOC