
ARUN DISTRICT COUNCIL WA/42/22/PL

PROPERTY - A1

PROPERTY - A2

PROPERTY - A3

PROPERTY - C

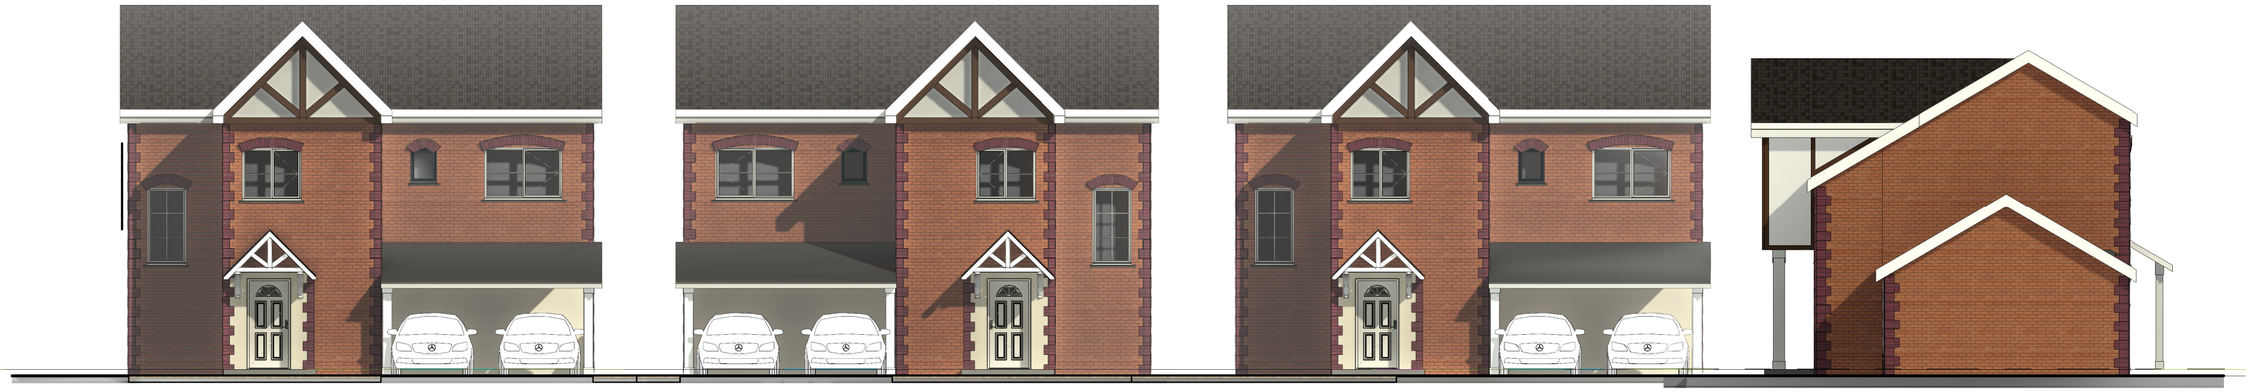

4 PR_02. Side Elevation Facing West
1 : 100

PROPERTY - A1

PROPERTY - C

PROPERTY - B



2 PR_03. Side Elevation Facing North
1 : 100

PROPERTY - B



1 PR_01. Front Elevation Facing East
1 : 100

KRONA DESIGN
ARCHITECTURAL DESIGN & DRAFTING
4 Union Place | Worthing | BN11 1LG
info@kronadesign.co.uk | kronadesign.co.uk
Tel: 01903 256150 Mob: 07827 994111

PROJECT
Proposed Development of 5 Dwellings

ADDRESS
Morelands
Arundel Road
Arundel
BN18 0SB

TITLE
Site Elevations

CLIENT
Moreland Property Development Ltd

DRAWN	STATUS	DATE
JLB/SE	Planning	09/09/21

SCALE (@ A2)	PROJECT NUMBER
1 : 100	KD.1000

DRAWING NUMBER	REV
A.200	B

© KRONA DESIGN