

ARUN DISTRICT COUNCIL WA/42/22/PL

0m 2m 4m 6m 8m 10m

VISUAL SCALE 1:100 @ A3

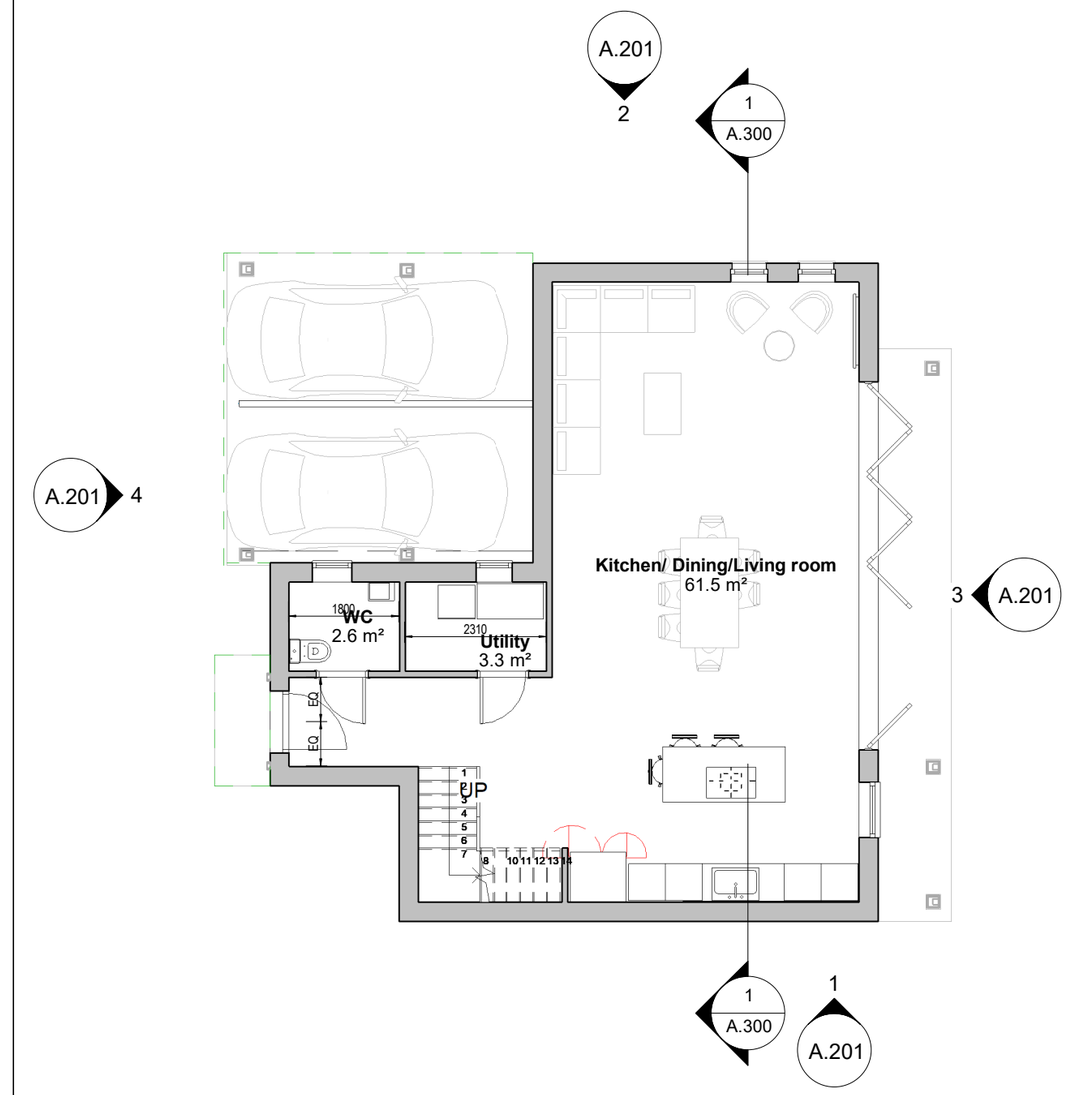


1 PR_01. Building-A. Ground floor plan
1 : 100

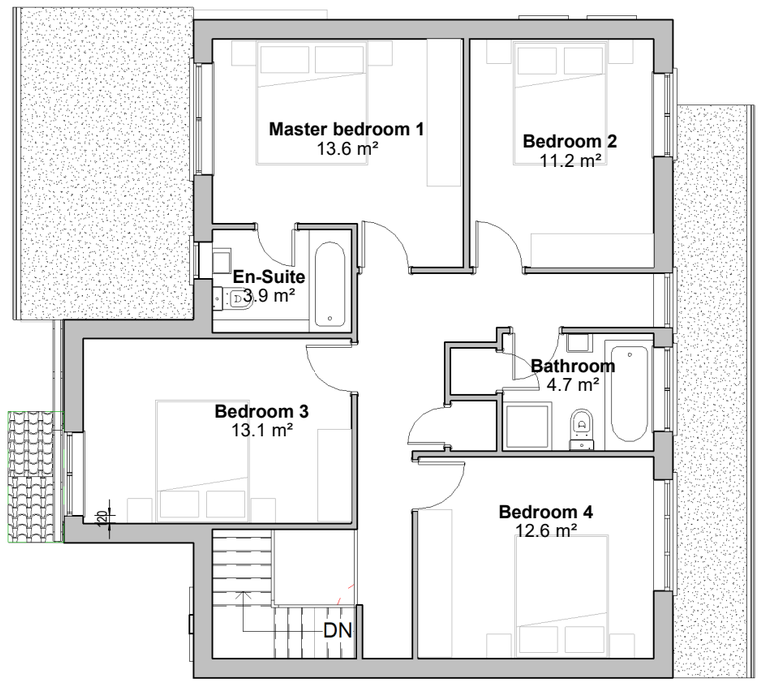


2 PR_02. Building-A. First floor plan.
1 : 100


KRONA DESIGN
ARCHITECTURAL DESIGN & DRAFTING
4 Union Place | Worthing | BN11 1LG
info@kronadesign.co.uk | kronadesign.co.uk
Tel: 01903 256150 Mob: 07827 994111


PROJECT
Proposed Development of 5 Dwellings

ADDRESS
Morelands
Arundel Road
Arundel
BN18 0SB

TITLE
Building A - Plans

CLIENT
Moreland Property Development Ltd

| DRAWN | STATUS | DATE |
|---|---|---|
| JLB/SE | Planning | 09/09/21 |

| SCALE (@ A3) | PROJECT NUMBER |
|---|---|
| 1 : 100 | KD.1000 |

| DRAWING NUMBER | REV |
|---|---|
| A.101 | A |

© KRONA DESIGN