

ARUN DISTRICT COUNCIL WA/42/22/PL

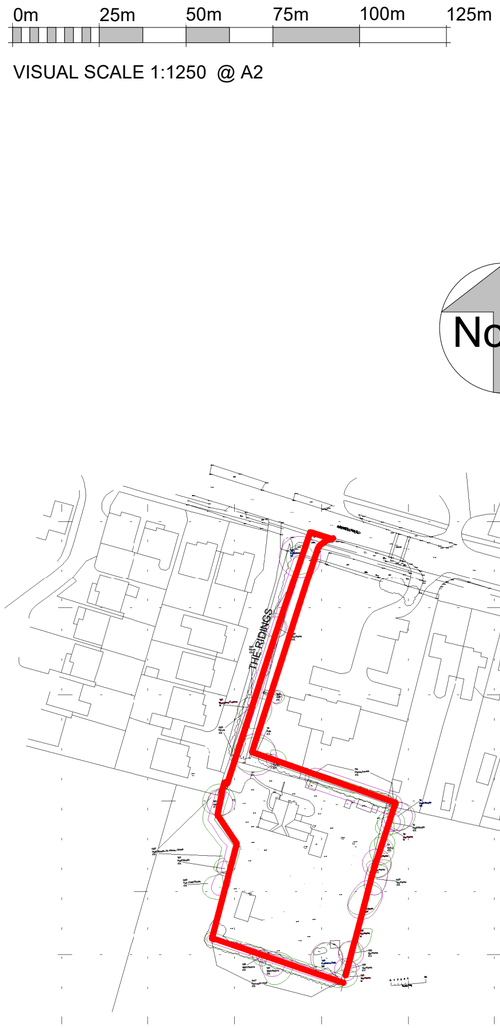

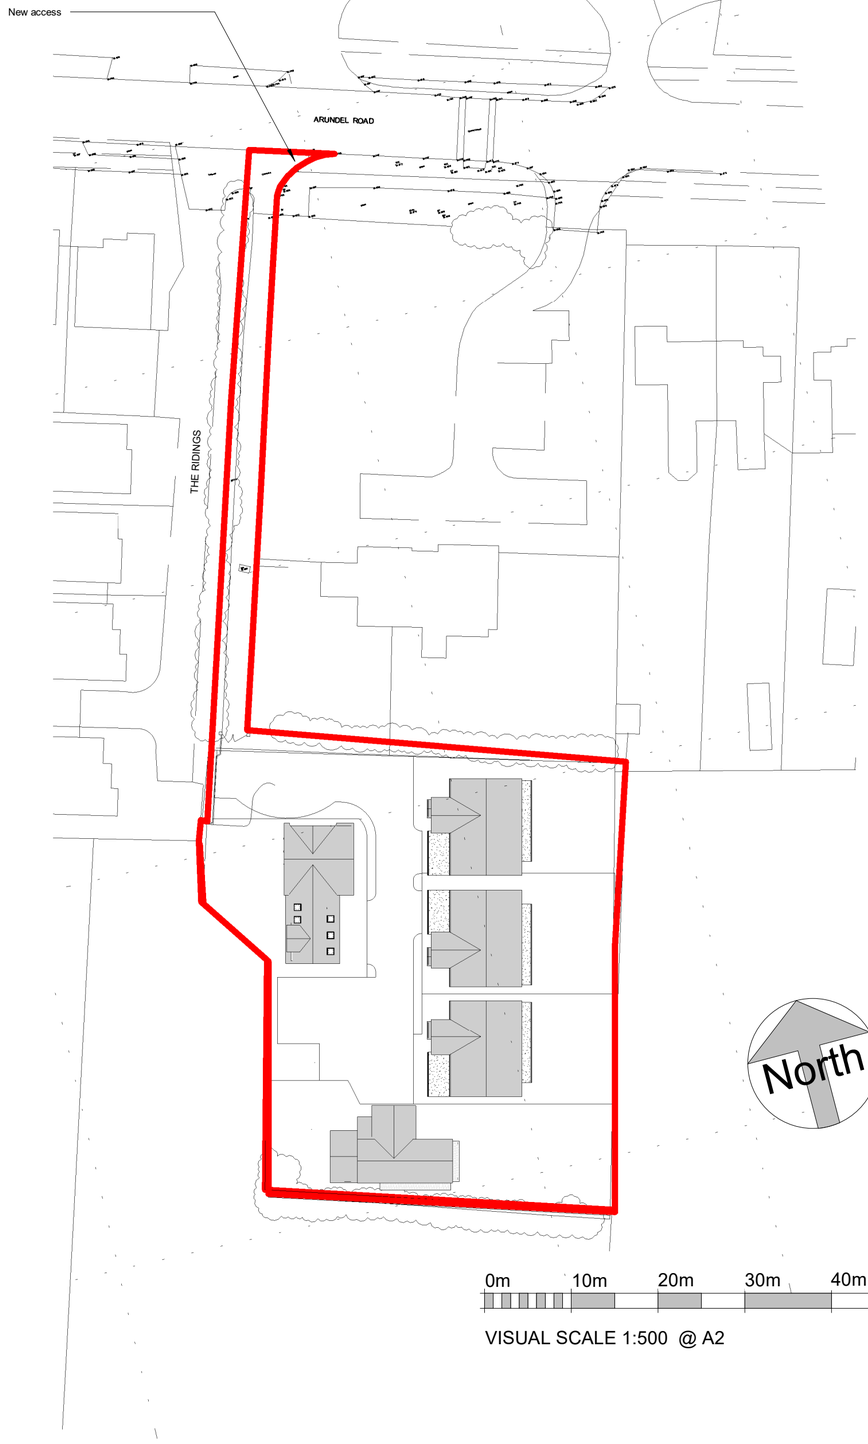

0m 25m 50m 75m 100m 125m

VISUAL SCALE 1:1250 @ A2

North

2 LOCATION PLAN

1 : 1250

North

0m 10m 20m 30m 40m 50m

VISUAL SCALE 1:500 @ A2

1 SITE PLAN

1 : 500

KRONA DESIGN
ARCHITECTURAL DESIGN & DRAFTING
4 Union Place | Worthing | BN11 1LG
info@kronadesign.co.uk | kronadesign.co.uk
Tel: 01903 256150 Mob: 07827 994111

PROJECT
Proposed Development of 5 Dwellings

ADDRESS
Morelands
Arundel Road
Arundel
BN18 0SB

TITLE
Site and Location Plan

CLIENT
Moreland Property Development Ltd

DRAWN	STATUS	DATE
JLB/SE	Planning	09/09/21

SCALE (@ A2)	PROJECT NUMBER
As indicated	KD.1000

DRAWING NUMBER	REV
A.001	B

© KRONA DESIGN