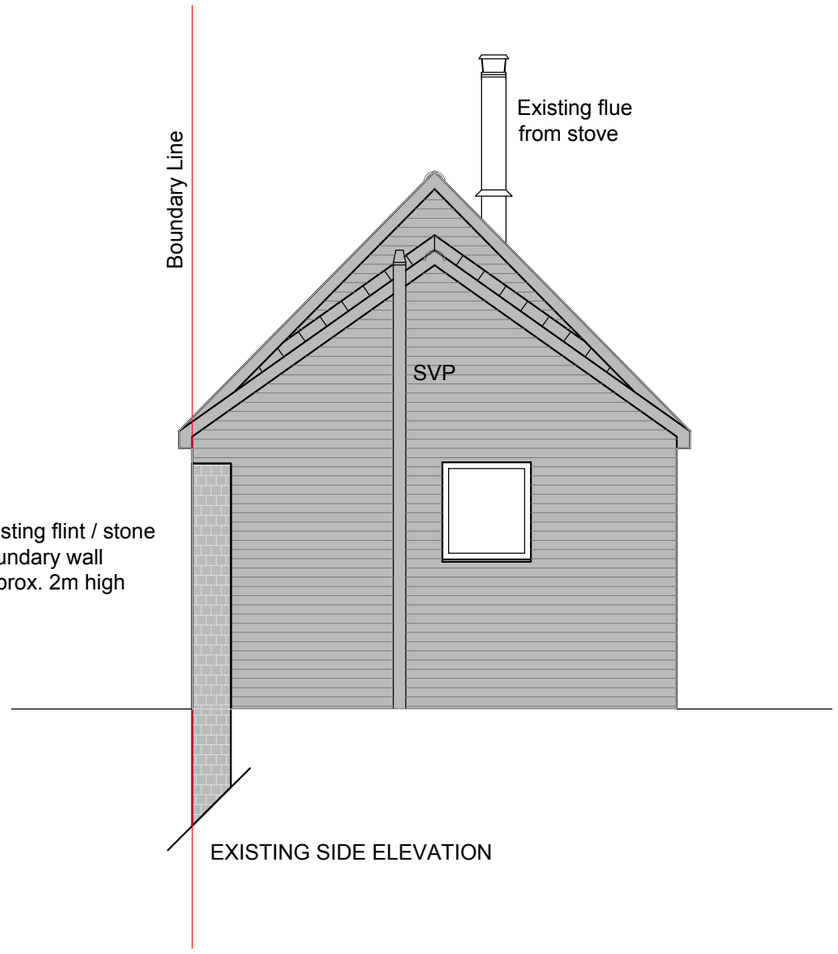

EXISTING SIDE ELEVATION

EXISTING FRONT ELEVATION

SCALE BAR

Rev.	Date	Description	Drawn	Checked
-	-	-	-	-

Client: dandara

Project: Fontwell, West Sussex.

Drawing Title: Bottle Store Existing Elevations

Scale: 1:50 @ A3

Drawn: ACG

Checked: DGP

Date: April 2019

File: Existing Bottle Store

Drg.No.: P1549.BS.12

Rev.:

Drawing Status: PLANNING

AAP Architecture Ltd
Unit A, Monument Business Centre, Monument Way East, Woking, Surrey GU21 5LG
T 01483 727345 **E** projects@aap-arc.co.uk **W** aap-arc.co.uk

Under the Intellectual Property Act 2014, this drawing is the copyright of AAP Architecture Ltd.

ARUN DISTRICT COUNCIL WA/48/19/RES