
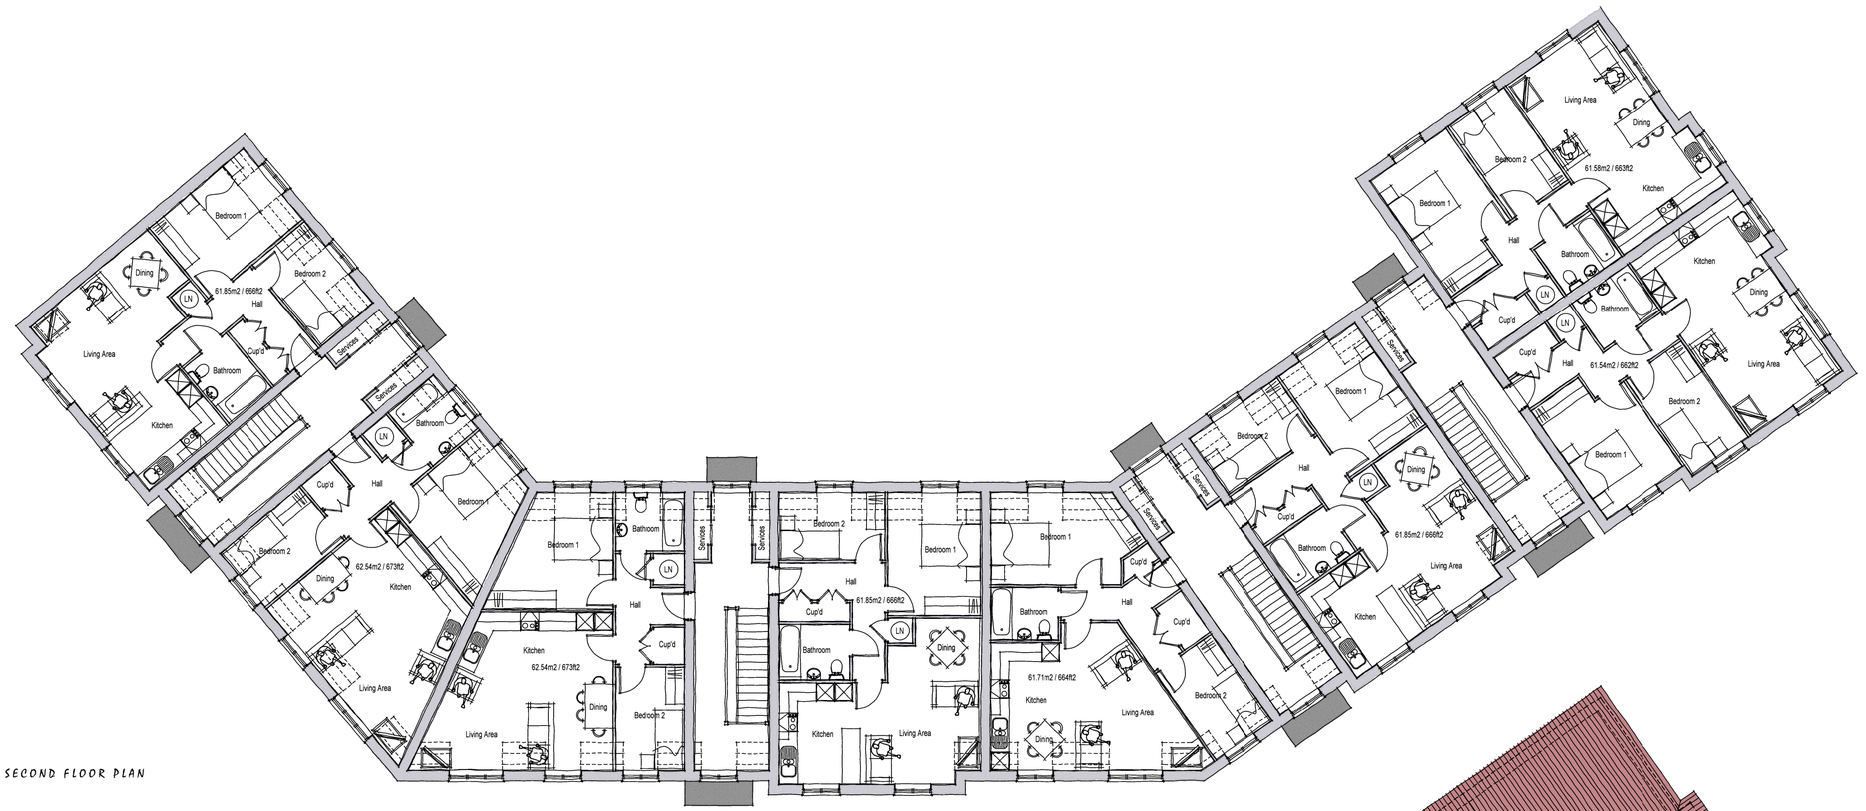


SECOND FLOOR PLAN

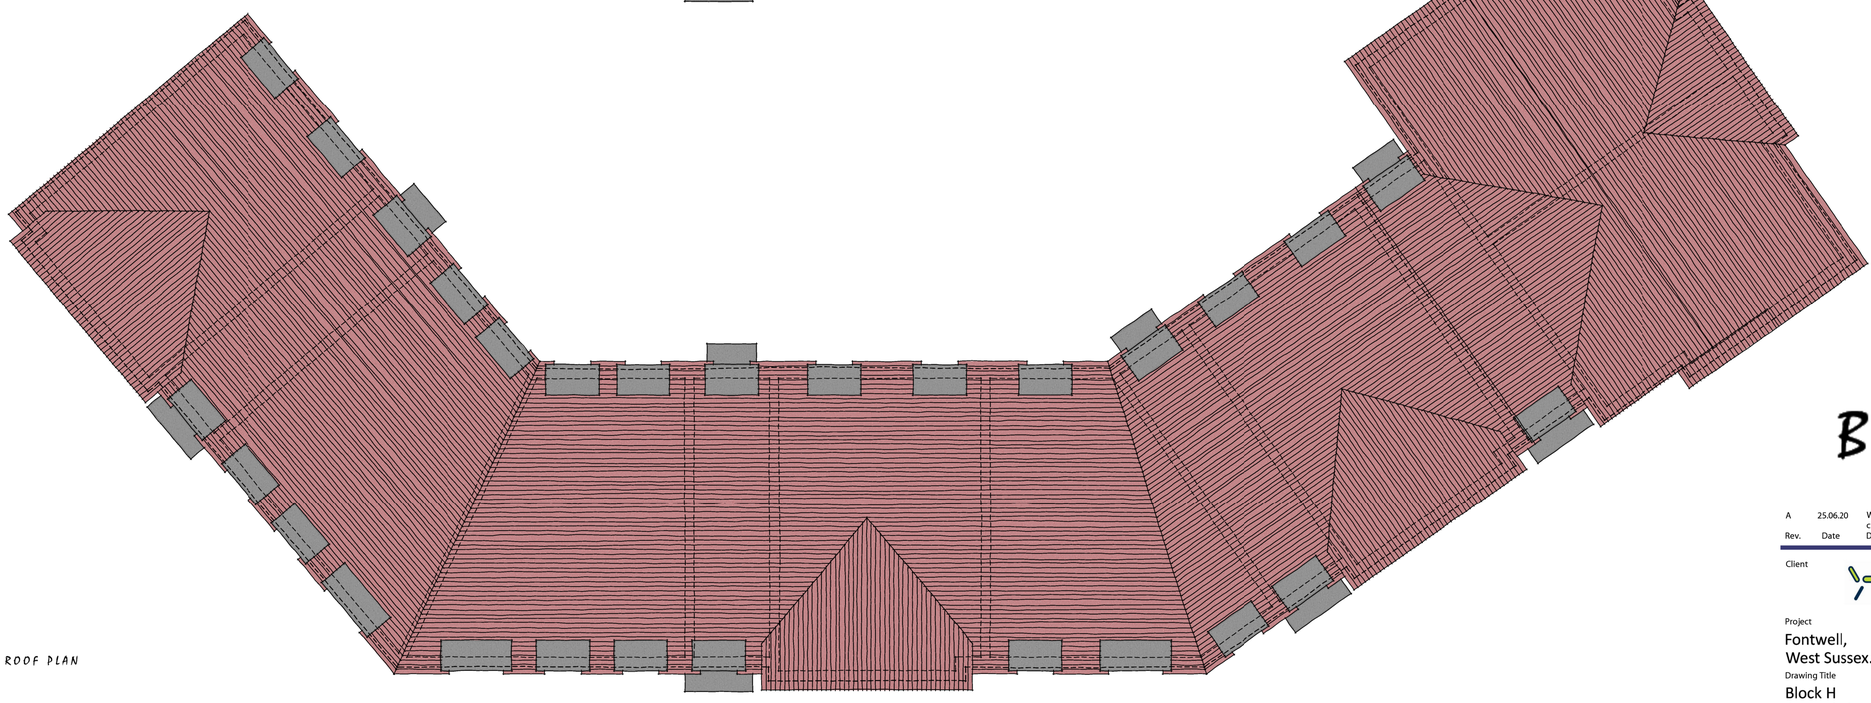

ROOF PLAN

0m 5m

SCALE BAR

BLOCK H

Rev.	Date	Description	Drawn	Checked
A	25.06.20	Window sizes and positions updated to accord with elevation changes. Stairs revised. Juliette balconies removed	PJB	DGP

Client

dandara

aap architecture

Project

Fontwell,
West Sussex.

Drawing Title

Block H
Second Floor & Roof Plans

Scale	1:100 @ A1	Drawn	MCN	Checked	DGP
Date	Jan 2020	File	Block H	Drawing Status	
Drg.No.	P1549.BLKH.102	Rev.	A		PLANNING

AAP Architecture Ltd
Unit A, Monument Business Centre, Monument Way East, Woking, Surrey GU21 5LG
T 01483 727345 E projects@aap-arc.co.uk W aap-arc.co.uk

Under the Intellectual Property Act 2014, this drawing is the copyright of AAP Architecture Ltd.