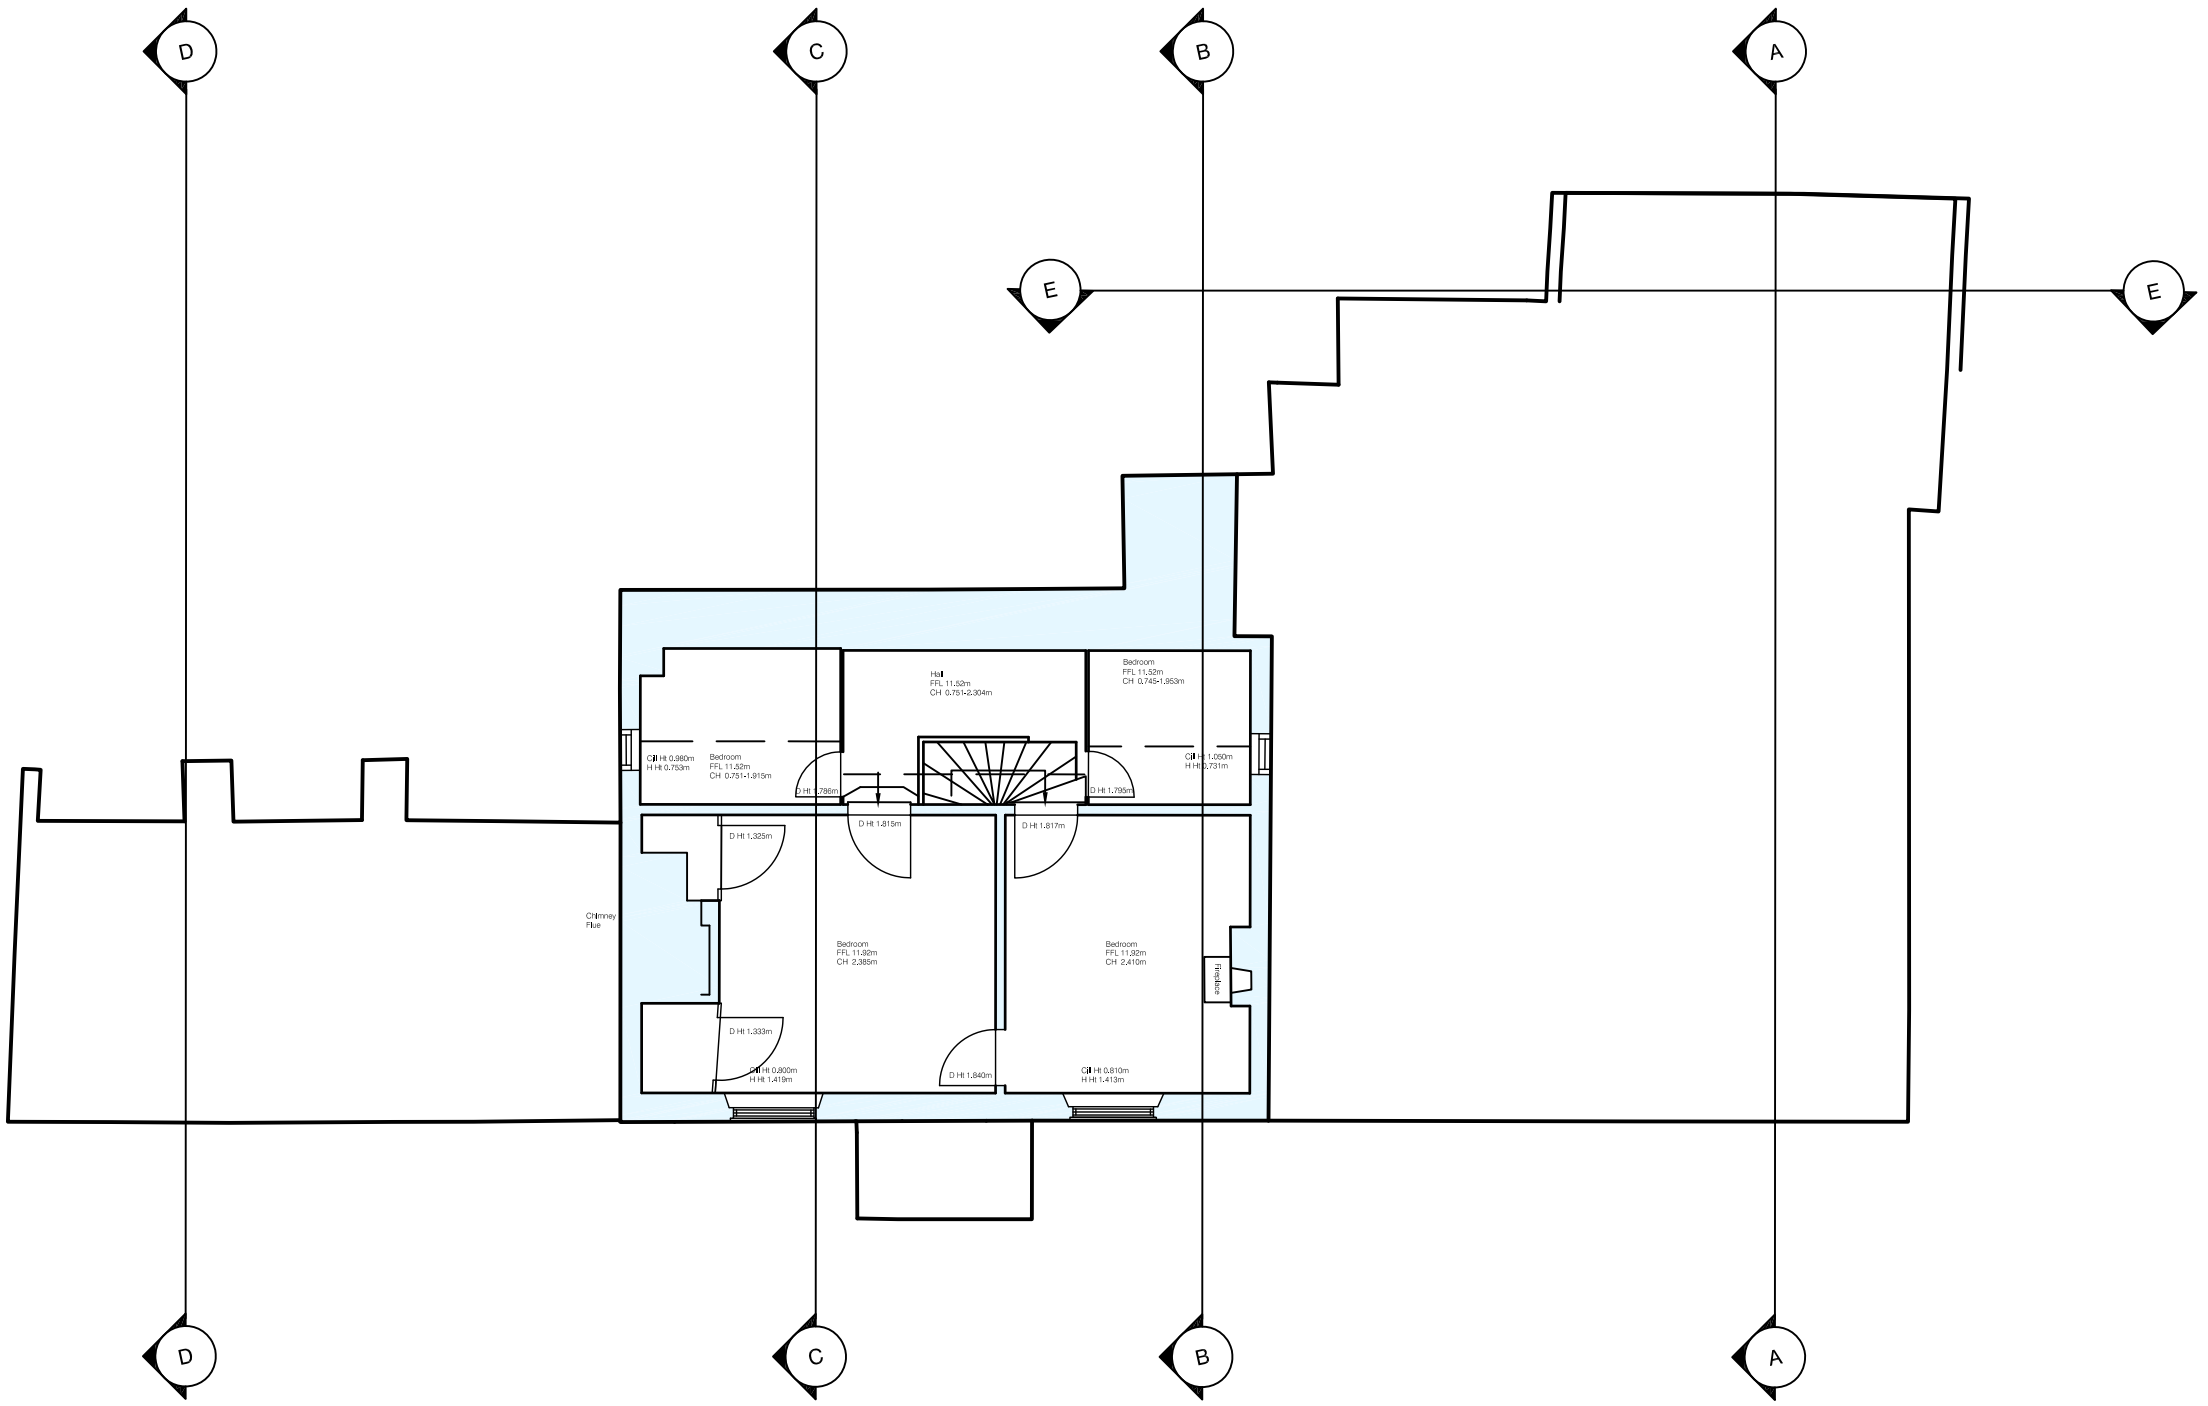


Existing First Floor Plan

1:100 @A3

M 1:100

0 1 2 3 4 5 6 7 8 9 10 [m]

© more than architecture

CLIENT:
Mr and Mrs Foster

PROJECT:
Extension and Enhancements to Days, Fontwell

DRAWING TITLE:
Existing First Floor

DRAWN BY:
AWM/SR

DATE:
February 2010

DRAWING NO:
P015/P005

NOTES:
This drawing is copyright and shall not be reproduced nor used for any other purpose without the written permission of the architects. This drawing must be read in conjunction with all other related drawings and documentation.

more than architecture
more studio
30 brooks lane
bosham
PO18 8LA
+44(0)7737 585683
mail@morethanarchitecture.com
www.morethanarchitecture.com

ARUN DISTRICT COUNCIL WA/53/10/