
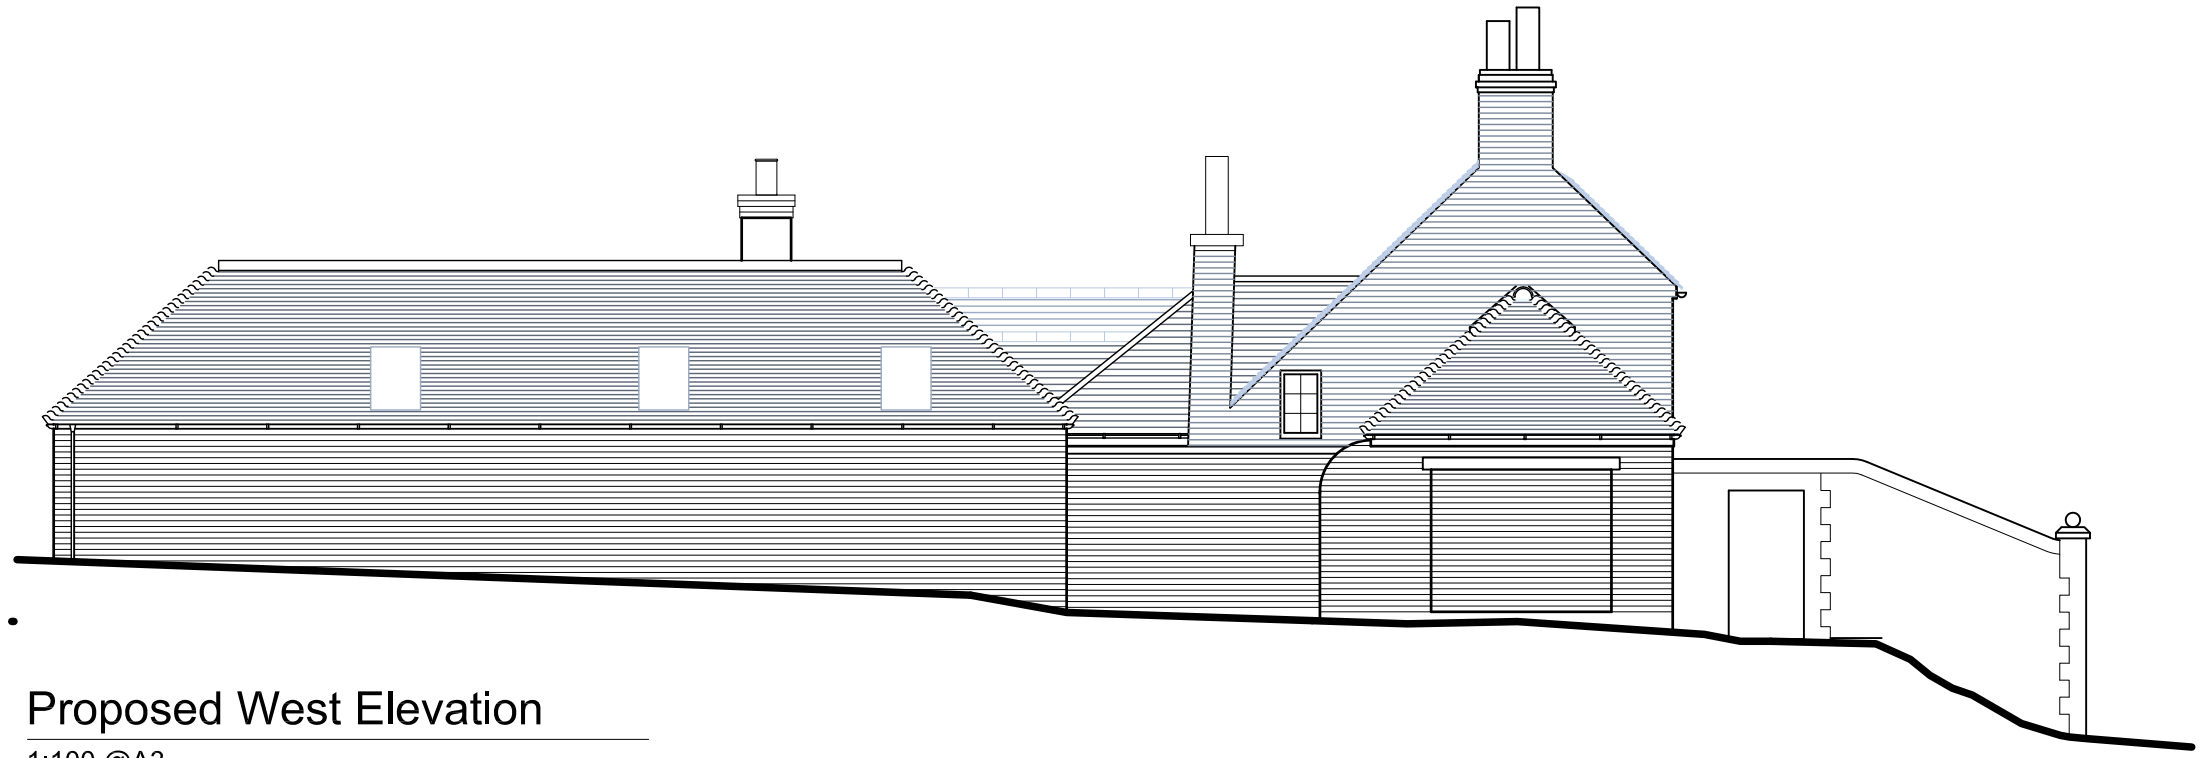


Proposed West Elevation

1:100 @A3

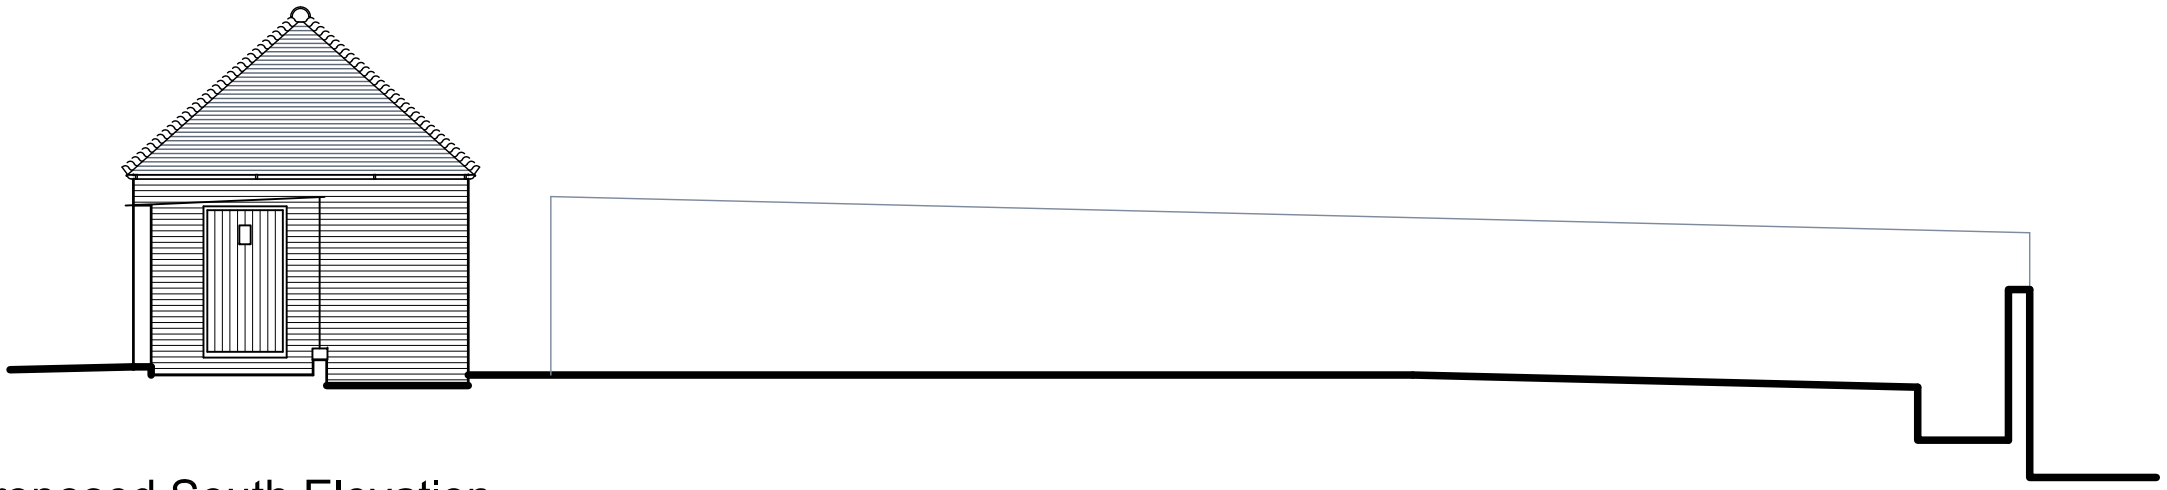

Proposed South Elevation

1:100 @A3

Notes

(a) The tops of all walls appear to be suffering from movement beneath / behind the fascias & guttering & it is expected that the tops of all walls will need stabilising with some fairly extensive repairs & re-pointing once the old roof coverings are removed & these areas exposed.

(b) Existing sw windows are in very poor state of repair and have large areas of wet rot. Replace with new white painted sw casement double glazed sw windows.

(d) Remove and set a side all existing clay roof tiles. Replace roof timbers as required. New roofing membrane and insulation installed.

(e) All existing guttering and sw fascias removed and disposed of.
New cast iron gutters and down pipes
All the guttering and down pipes, discharging into new soakaways.

(f) Much of the pointing to both the brickwork & flint-work is poor condition, allow for the complete re-pointing of all exposed wall areas during the renovation of the property.

(h) Render is poor state of repair around windows and will need to be replaced.

(j) Existing flint and brick garden wall retained. End of wall rebuilt, steps rebuilt

(k) New clay tile roof

(l) Slate roof. Retain and salvage as much of the existing slate as possible. New slate to match existing as close as possible.

(m) Chimney stacks are unstable and will be rebuilt to match existing

(n) Existing rooflight is in very poor state of repair and has large areas of wet rot. Replace with new oak unit.

(o) New ling wall to match height of existing wall to main house.

(p) Oak framing and doors to new breakfast room

M 1:100
0 1 2 3 4 5 6 7 8 9 10 [m]

© more than architecture

CLIENT: Mr and Mrs Foster

PROJECT: Extension and Enhancements to Days, Fontwell

DRAWING TITLE: Proposed Elevations

DRAWN BY: AWM/SR

DATE: April 2010

DRAWING NO: P015/P017(a)

NOTES:
This drawing is copyright and shall not be reproduced nor used for any other purpose without the written permission of the architects. This drawing must be read in conjunction with all other related drawings and documentation.

more than architecture
more studio
30 brooks lane
bosham
PO18 8LA
+44(0)7737 585683
mail@morethanarchitecture.com
www.morethanarchitecture.com

ARUN DISTRICT COUNCIL WA/53/10/