

note:
1. this drawing is the copyright of PH Design and is not to be reproduced without consent.
2. the contractor is to check all dimensions and levels before site works commence and/or preparation of workshop drawings.

revision	date	amendment
A	29.4.20	PLANNING DRAWING
B	12.5.20	DESIGN REVISIONS
C	1.6.20	PLANNING APPLICATION
D	26.8.20	PLANNING MINOR AMENDMENT

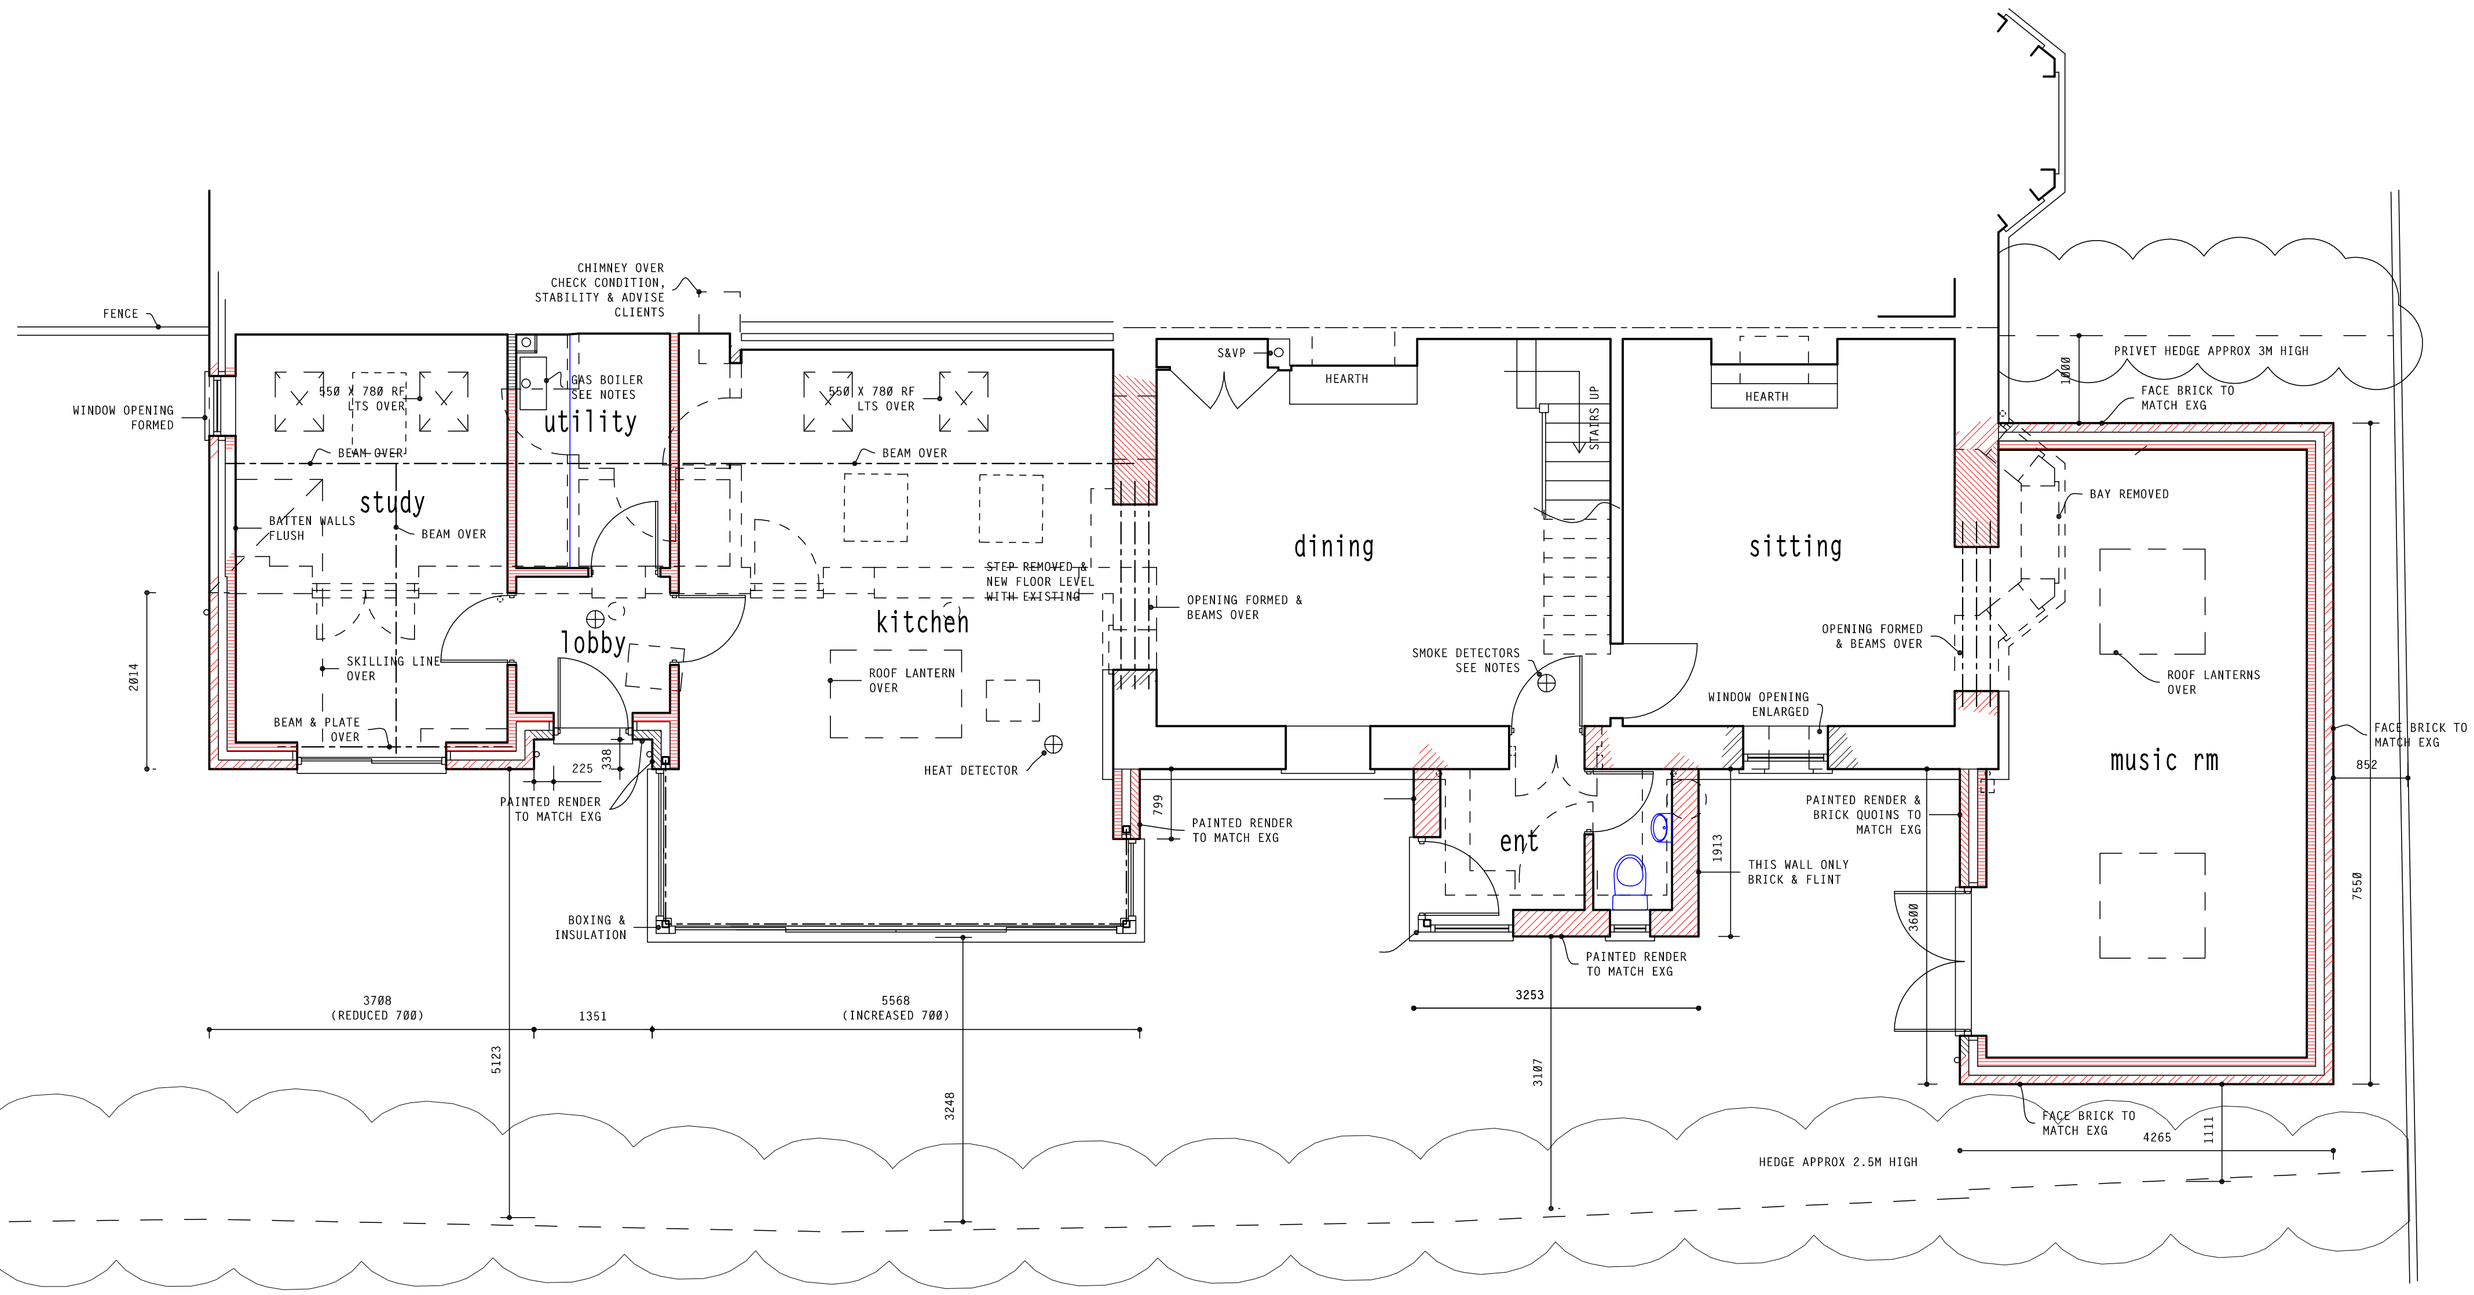


proposed ground floor plan
SCALE 1:50

ADJOINING PROPERTY

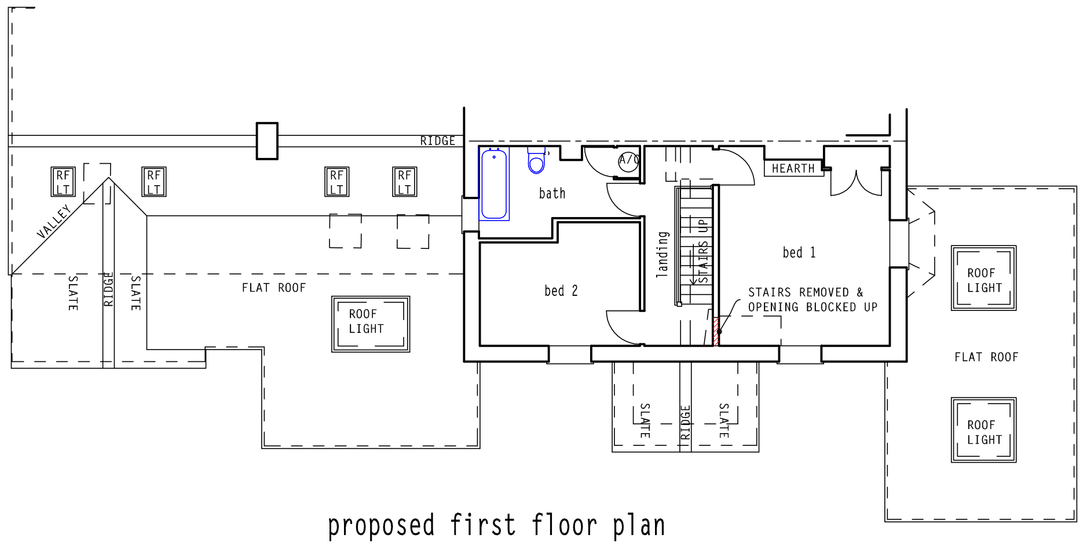

proposed first floor plan
SCALE 1:100

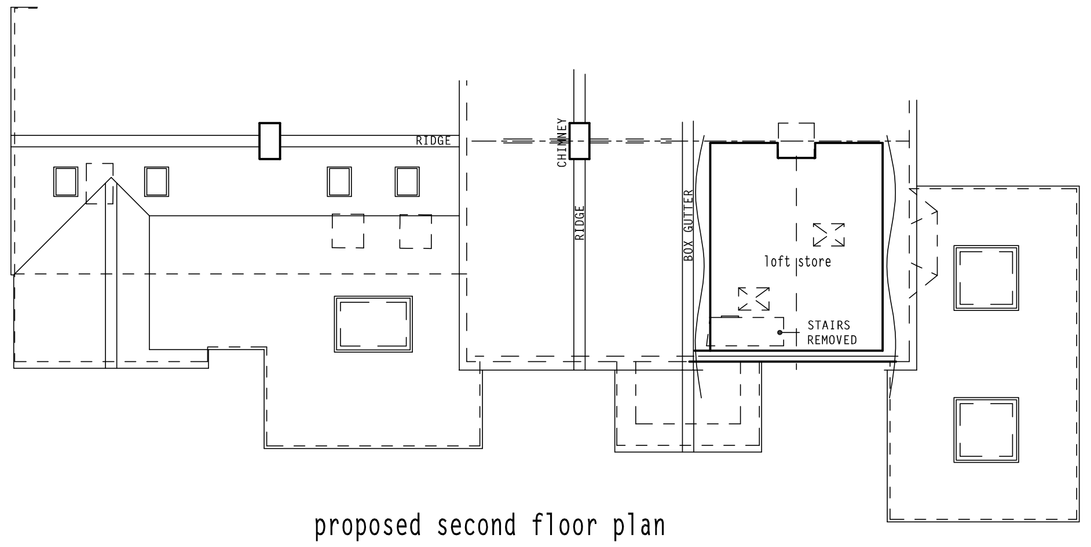

proposed second floor plan
SCALE 1:100

north

PROPOSED MINOR AMENDMENT

topographic survey
J. Brotherton & Partners

scale in metres 1:50
0 1 2 3 4 5

client: Mr & Mrs N. Fulcher

project: proposed alterations & additions, Murroes, Dairy Lane Walberton BN18 0PT

PH DESIGN
architectural consultants
3 chapel street chichester
w.sussex PO19 1BU
tel:(01243) 781760

project: 20/C05
drawing no: 2d
date: March 2020

ARUNDEL DISTRICT COUNCIL WA/320/MAA