ARUN DISTRICT COUNCIL WA/62/18/PL

Drawing No PTP/1802/03

EUPHORIA KITCHENS

UNIT E1 THE WILLIMA BOOKER YARD

GROUND FLOOR PLAN

SCALE 1:50 @ A3

)3

19/06/2018

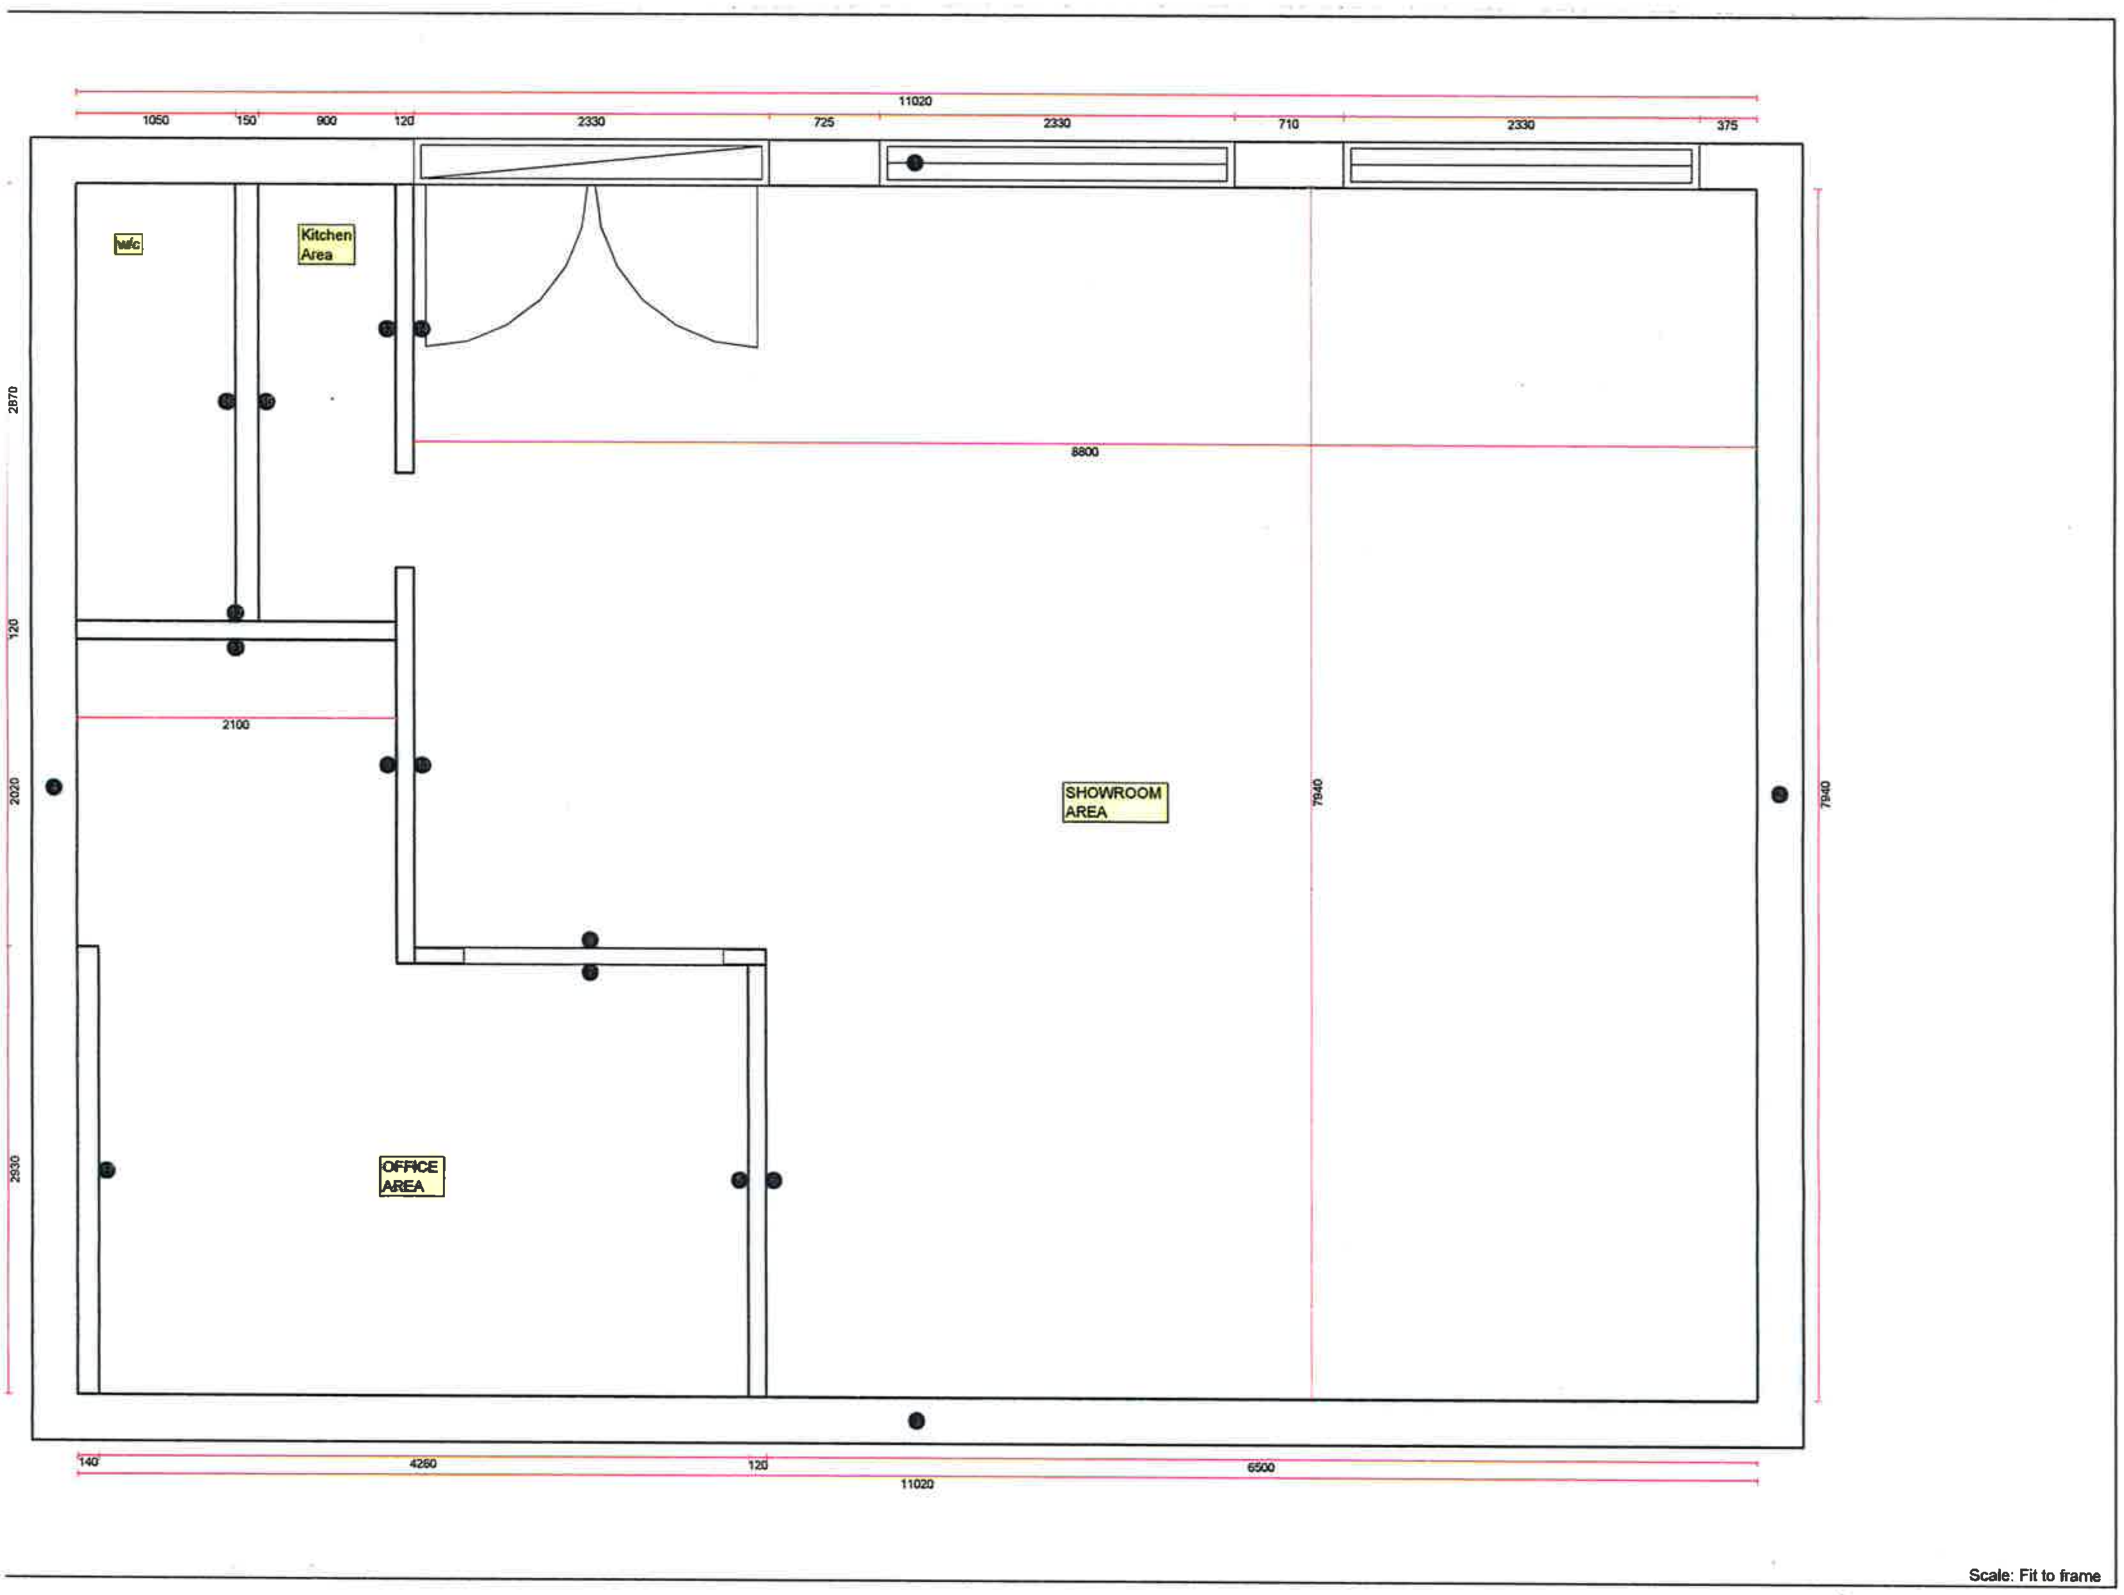
11020
1050
150
900
120
2330
725
2330
710
2330
375
w/c
Kitchen Area
8800
2870
120
2100
2020
SHOWROOM AREA
7940
7940
OFFICE AREA
2930
140
4260
120
6500
11020

Scale: Fit to frame

or copying it without prior agreement is prohibited. The drawing is only an indication of the planned installation.

Designed/presented with Compusoft ® WINNER