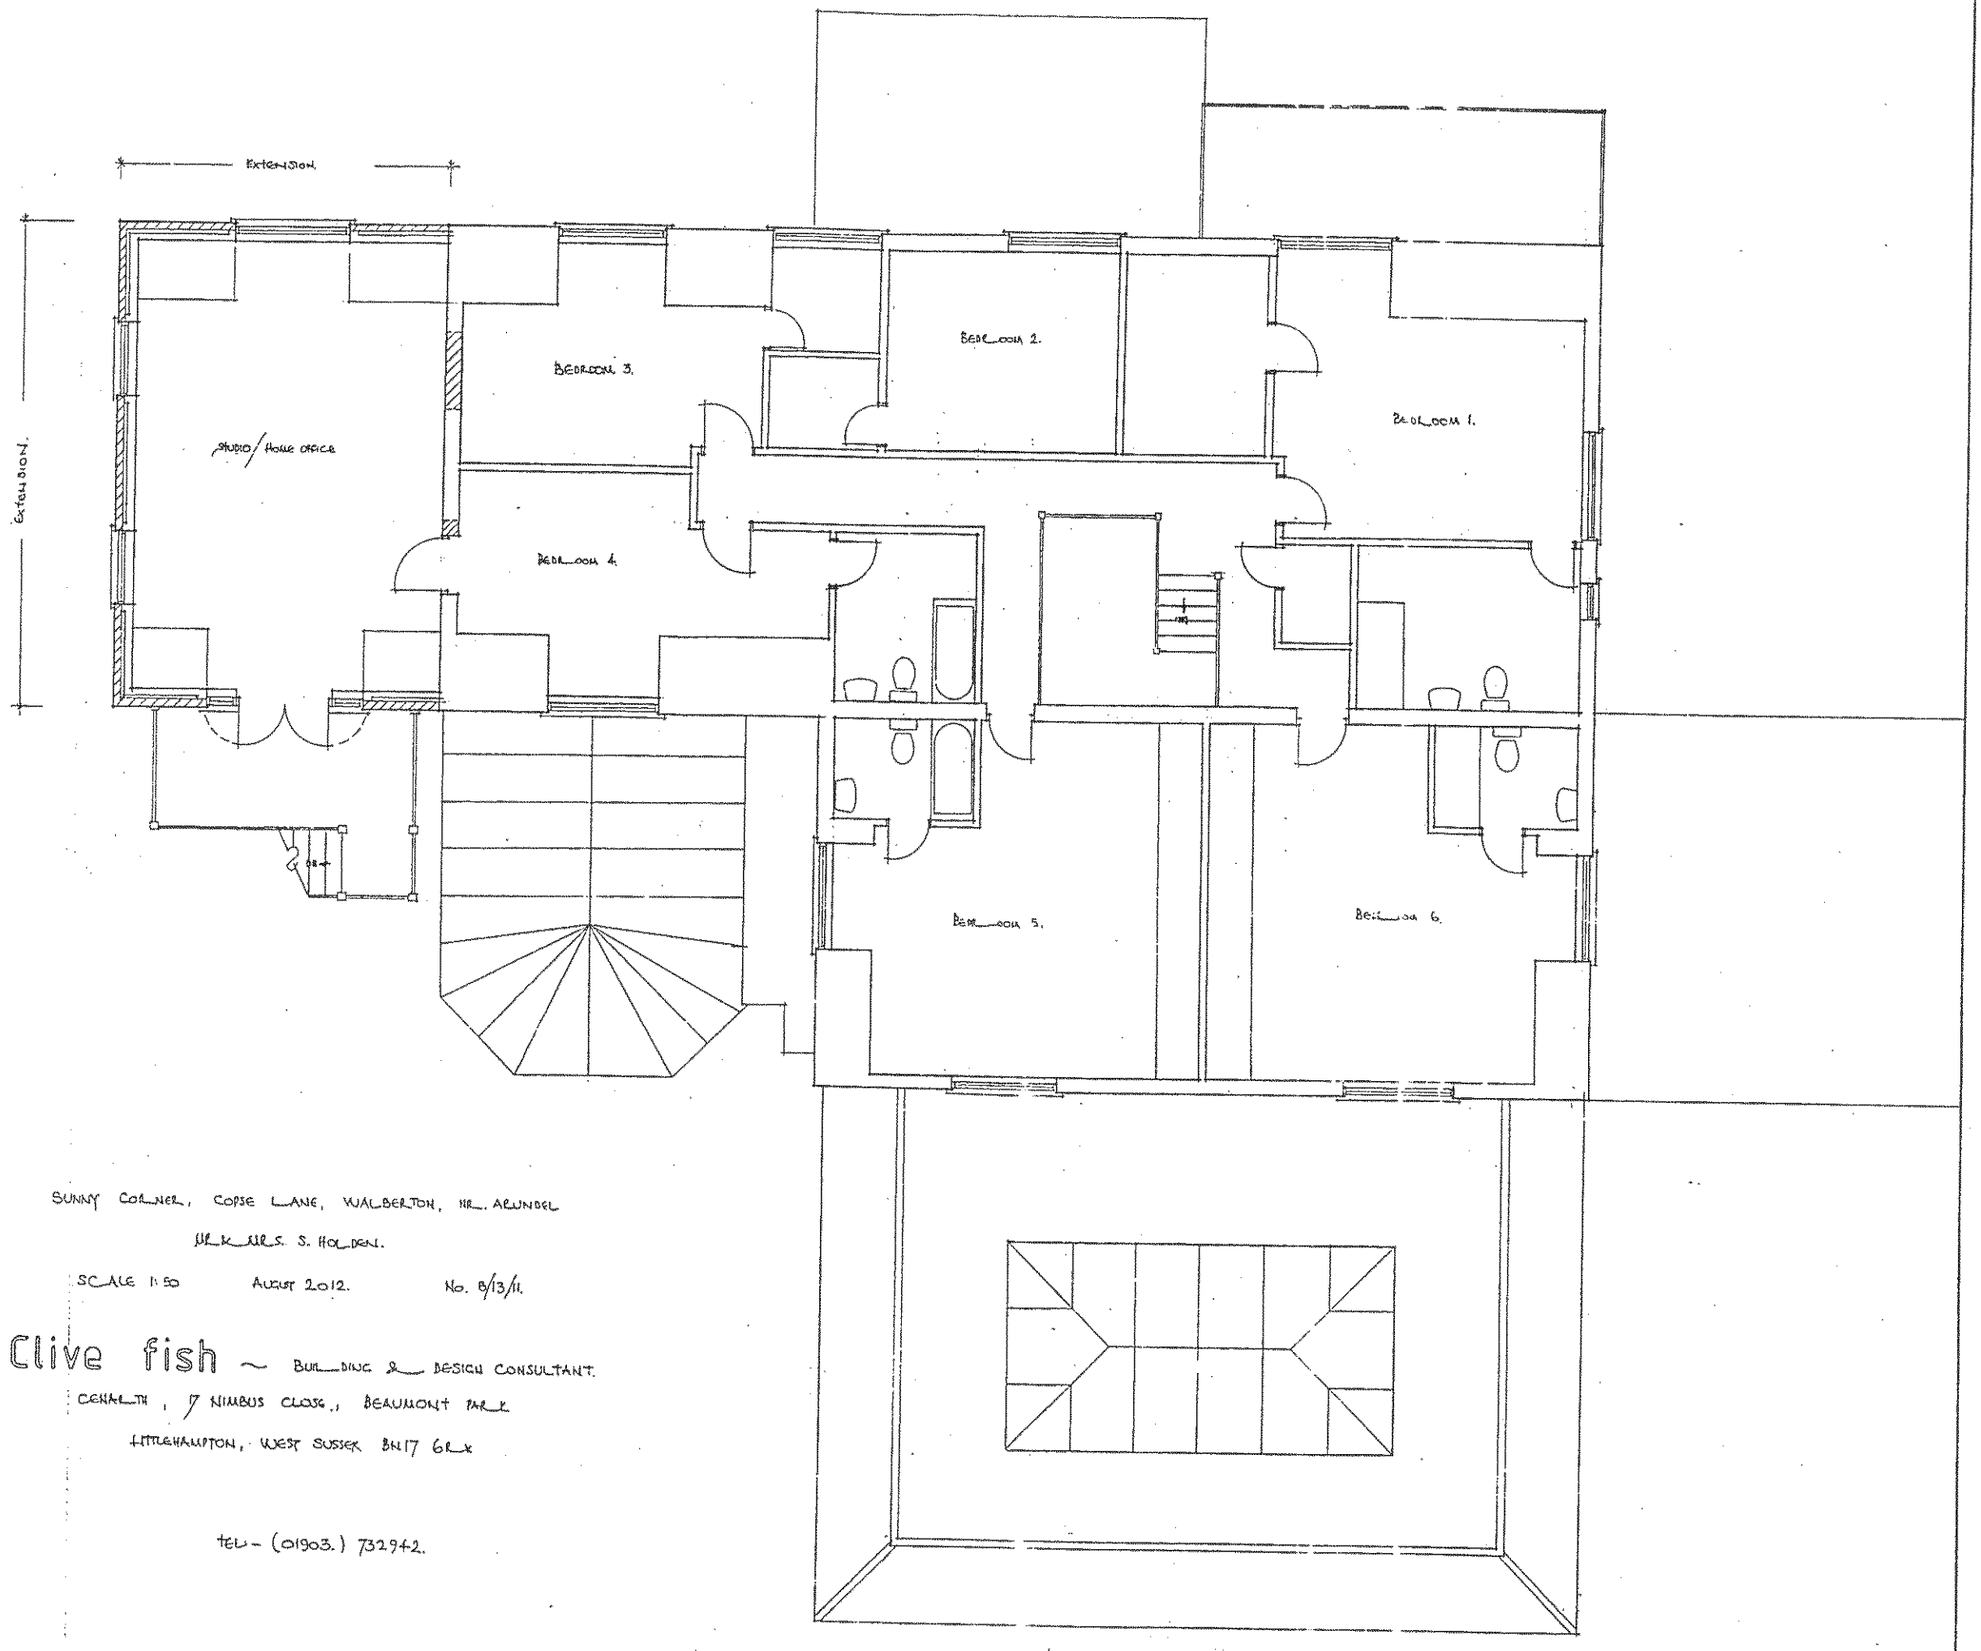

SUNNY CORNER, COPSE LANE, WALBERTON, NR. ARUNDEL

MR & MRS. S. HOLDEN.

SCALE 1:50 AUGUST 2012. No. B/13/11.

Clive fish ~ BUILDING & DESIGN CONSULTANT.

CORNETH, 7 NIMBUS CLOSE, BEAUMONT PARK

LITTLEHAMPTON, WEST SUSSEX BN17 6RX

TEL - (01903.) 732942.

FIRST FLOOR PLAN ~ AS PROPOSED.