


Rev:	Date:	By:	Chck:	Appr:	Description:

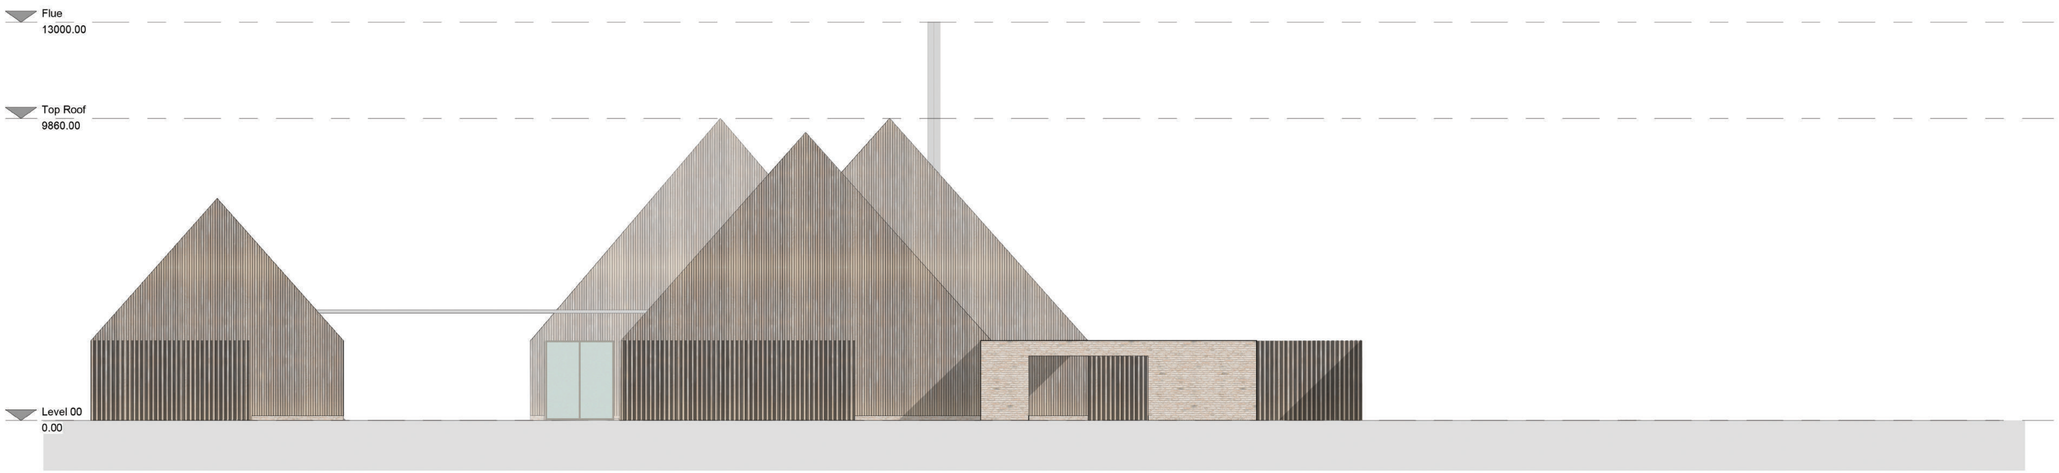

1 **East Elevation**
1 : 100

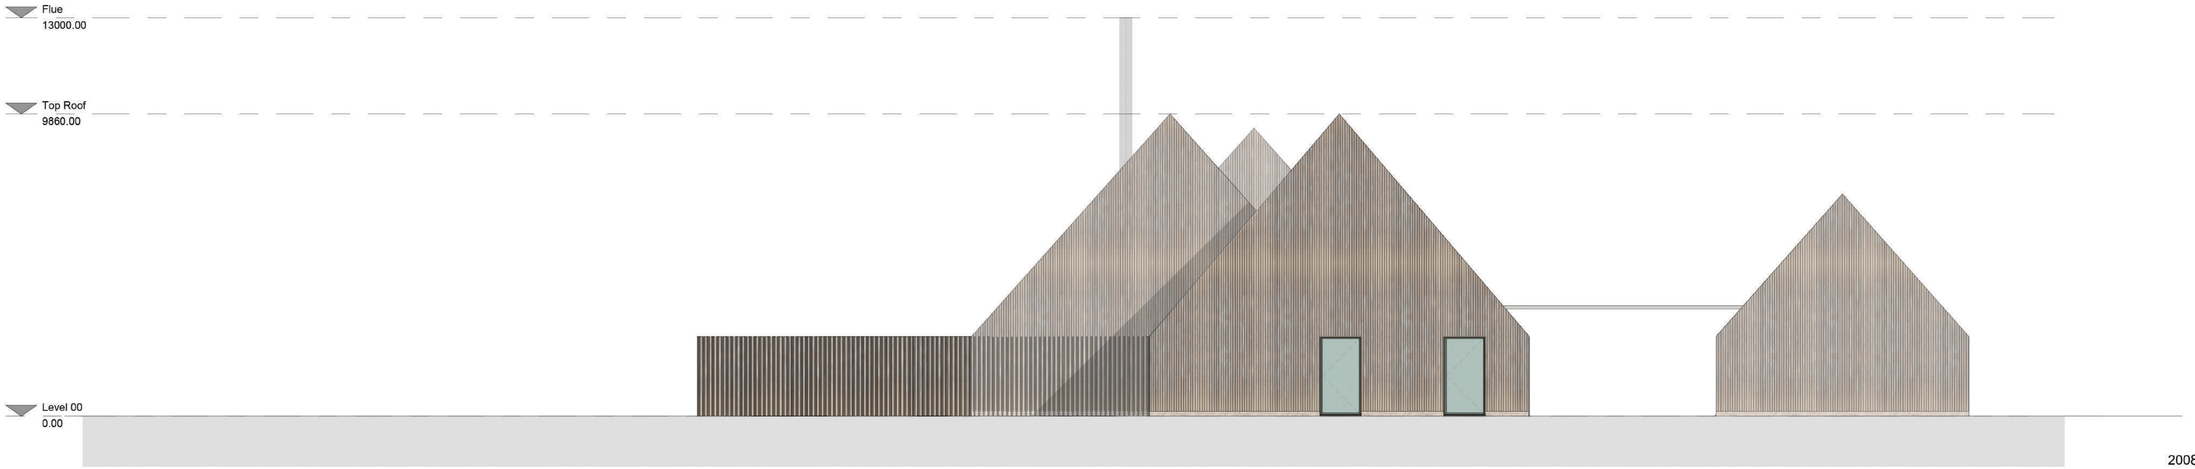

2 **West Elevation**
1 : 100

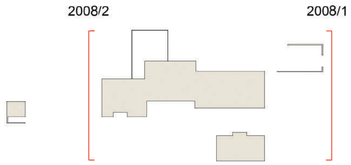

0 2 4 8m
1:100

Haverstock LLP
Studio 10, Cliff Road Studios
Cliff Road, London NW1 9AN
tel+44 (0)20 7267 7676
info@haverstock.com
www.haverstock.com

Client:
LandLink Estates

Job Title:
Arun Crematorium

Drawing Title:
GA Elevations - Main Building 2 of 2
Detailed

Job/ Dwg No/ Rev:
1176 - 2008

Drawn:	**Checked:**	**Appr:**	**Date:**
KG	SDR	TG	20/06/19

Drawing Status: Planning
Scale(s):
As indicated@ A1

ARUN DISTRICT COUNCIL Y/103/18/PL