

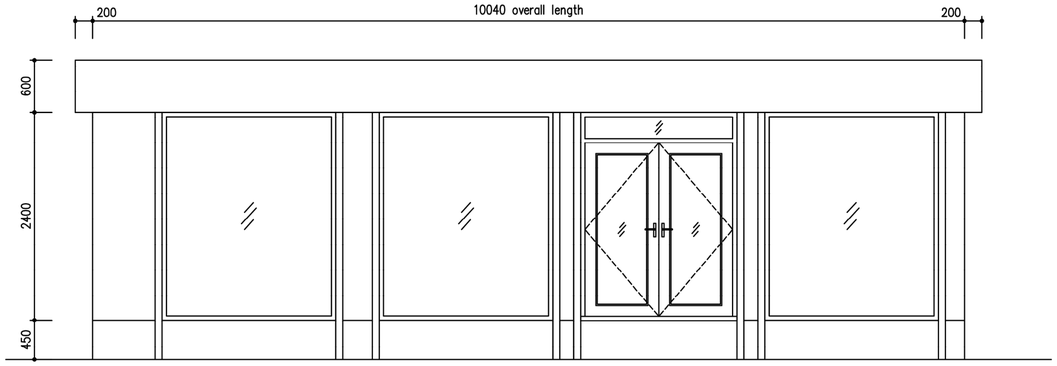



FRONT ELEVATION

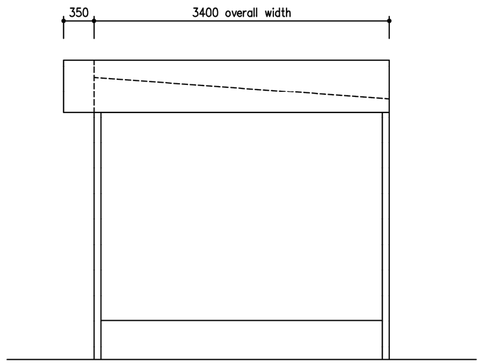


SIDE ELEVATION

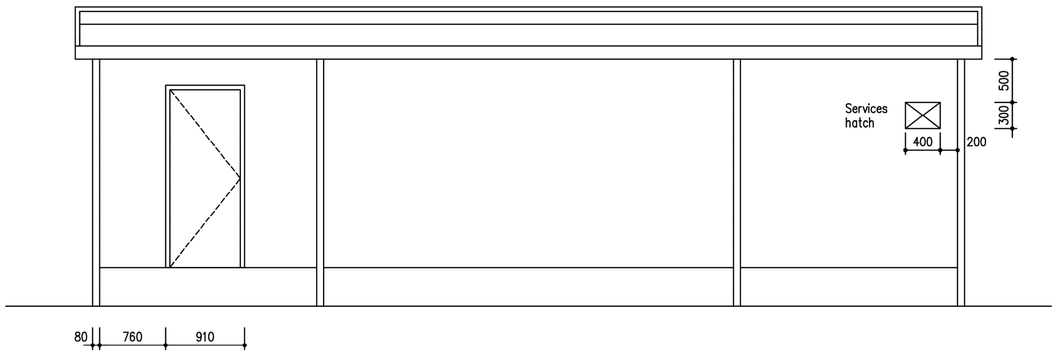

REAR ELEVATION

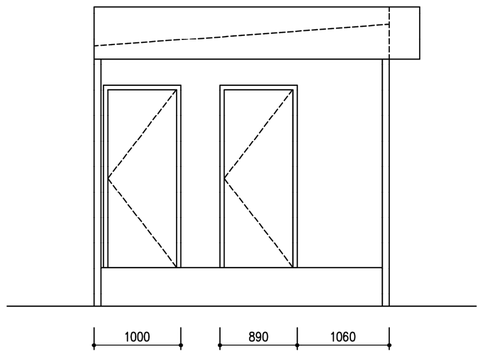

SIDE ELEVATION

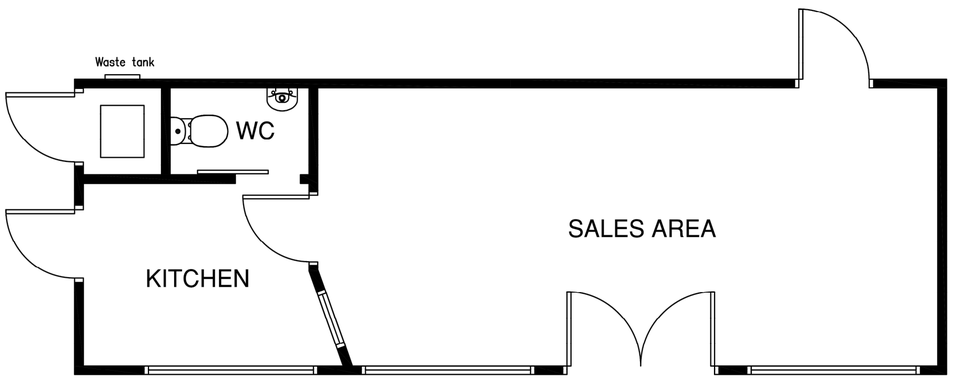

FLOOR PLAN

Scale 1:50

0m 1 2 3 4 5m

Rev	Date	Detail	Drawn	Chkd

Barratt Southern Counties
Barratt House, Walnut Tree Close
Guildford, Surrey GU1 4SW

Project Name: Grange Road Tongham

Drawing Title: Sales Cabin Elevations and Floor Plan

Drawn by	Checked By	Barratt Southern Counties Drg No					Rev
SH	RW	BH	_	EFP	_	001	-

Date Created	Orig. size	Scale
03/01/2020	A2	1:50

ARUN DISTRICT COUNCIL Y/141/21/PL