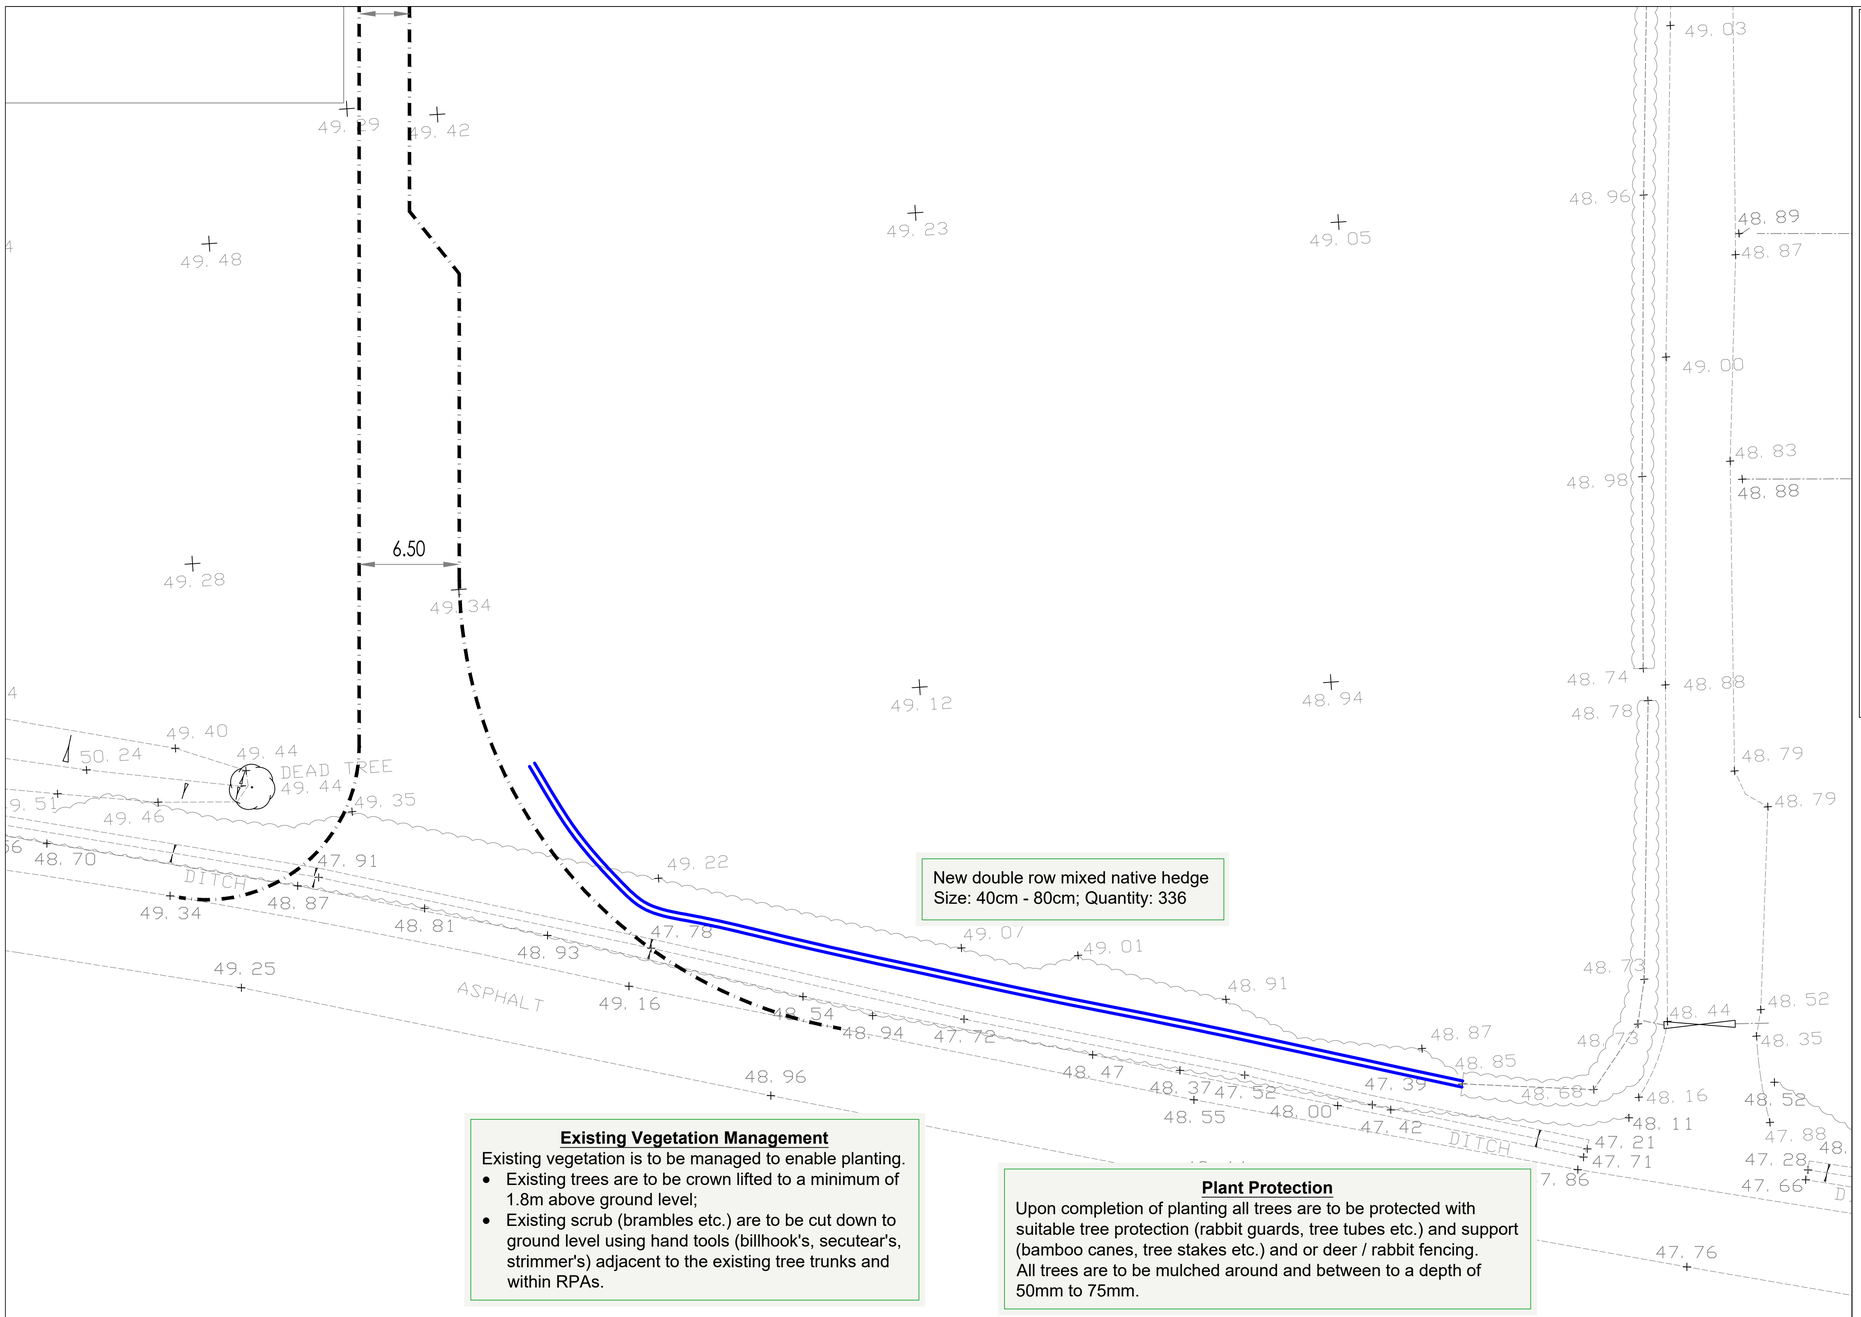


Existing Vegetation Management

Existing vegetation is to be managed to enable planting.

- Existing trees are to be crown lifted to a minimum of 1.8m above ground level;
- Existing scrub (brambles etc.) are to be cut down to ground level using hand tools (billhook's, secutear's, strimmer's) adjacent to the existing tree trunks and within RPAs.

Plant Protection

Upon completion of planting all trees are to be protected with suitable tree protection (rabbit guards, tree tubes etc.) and support (bamboo canes, tree stakes etc.) and or deer / rabbit fencing.
All trees are to be mulched around and between to a depth of 50mm to 75mm.

Site Plan




Scale: 1:2500 @A1

Tree Work Schedule

No.	Species	Works
All	Various	Crown lift canopies to 18.m above ground level to provide space to allow for installation of new hedge and room for future growth of the hedge.

All tree work is to be undertaken in accordance with British Standard BS 3998:2010 Tree work - Recommendations.
All arisings are to be removed and the site is to be left as found.
Care is to be taken of the ground around retained trees to make sure that it does not become compacted as a result of tree surgery operations. No equipment or vehicles such as timber lorries, tractors, excavators por cranes shall be parked or driven beneath the crowns of any retained trees, to prevent subsequent compaction and root death.

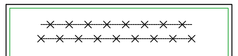

Double staggered row: 300mm between rows, plants spaced at 400mm along each row

Typical hedge planting

Planting Schedule

Name	Quantity No.	Quantity %	Height (MM)	Girth (CM)	Form	Root system
Hawthorn *Crataegus monogyna*	162	48 %	400 - 800		Whips	Bareroot
Field maple *Acer campestre*	54	16 %	400 - 800		Whips	Bareroot
Hazel *Corylus avellana*	40	12 %	400 - 800		Whips	Bareroot
Spindle *Euonymus europaeus*	40	12 %	400 - 800		Whips	Bareroot
Blackthorn *Prunus spinosa*	40	12 %	400 - 800		Whips	Bareroot

Plant material shall comply with British Standard BS3936:Part 1: 1992, Nursery Stock, Part 1. "Specification for trees and shrubs".
Planting shall be undertaken in accordance with British Standard BS8545:2014 "Trees: from nursery to independence in the landscape - Recommendations".

ARBTECH
Unit 3, Well House Barns, Chester, CH4 0DH
https://arbtech.co.uk, 01244 661170

Project:
Land to the rear of
John Turner Phormiums,
Barnham,
Bognor Regis,
West Sussex,
PO22 0AE.

Client:
Stuart Lyons Haulage

Drawing:
Landscape Plan

Based on:
063.0002.100 P7

Drawing No:	Rev:
Arbtech LP 01	

Date:	Scale:	Drawn:
June 2017	1:200 @ A1	MGM

Key:
New hedge:

All dimensions should be checked on site. No dimensions are to be scaled from this drawing.
Please notify us of any discrepancies found. Arbtech Consulting Ltd. cannot be held responsible for inaccuracies in the base drawing in which this plan is based.
This drawing is designed to reflect the principles of the layout or design only, and relates only to the protection of retained trees.
This drawing is not to be read as a definitive part of the engineering or construction designs or method statement. An architect or structural engineer should be contacted over any matters of construction, detailing or specification and for any standards or regulatory requirments relating to proposed structures, hard surfacing or underground services.
This drawing was produced in colour - a monochrome copy should not be relied upon.
© Arbtech Consulting Ltd, 2013