

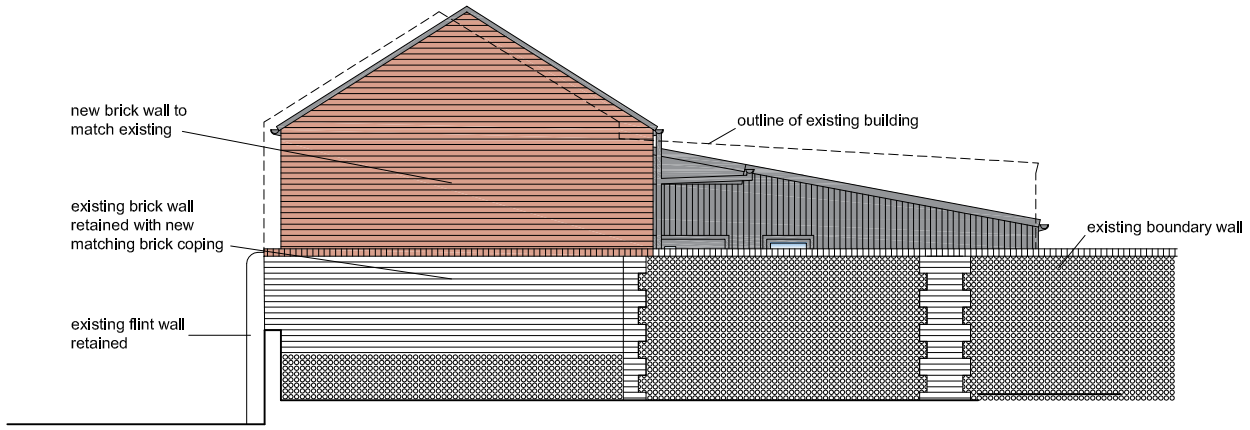



southeast elevation

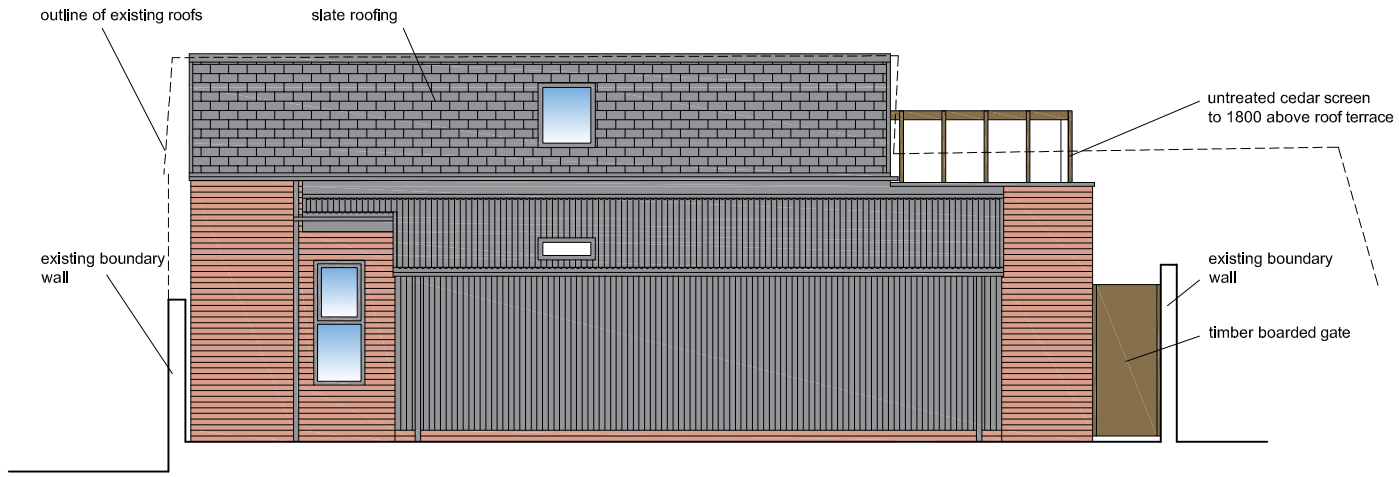

northeast elevation

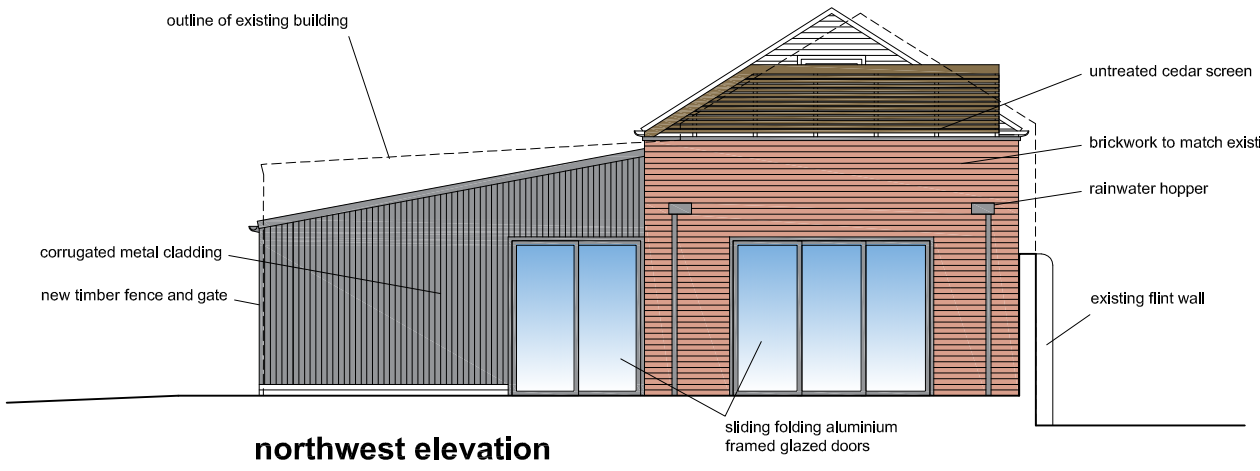

northwest elevation

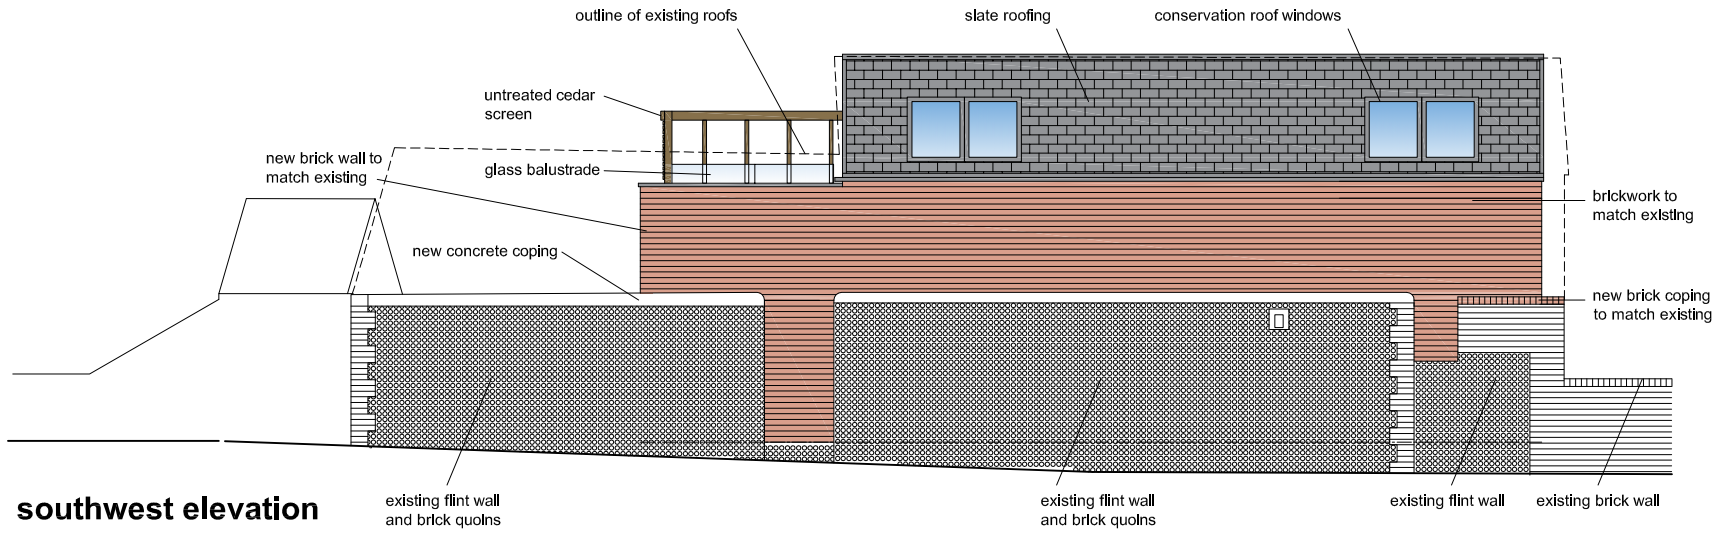

southwest elevation

0 1 2 3 4 5 10m

Scale 1:100

PROJECT	CLIENT	DATE	DRAWN
Reptune Garage site Main Road YAPTON	P Mountford	Feb 2019	pm
DRAWING	SCALE	DRAWING NO	REV
Proposed elevations	1:100@A3	1801/04	

ARUN DISTRICT COUNCIL Y/22/19/PL