
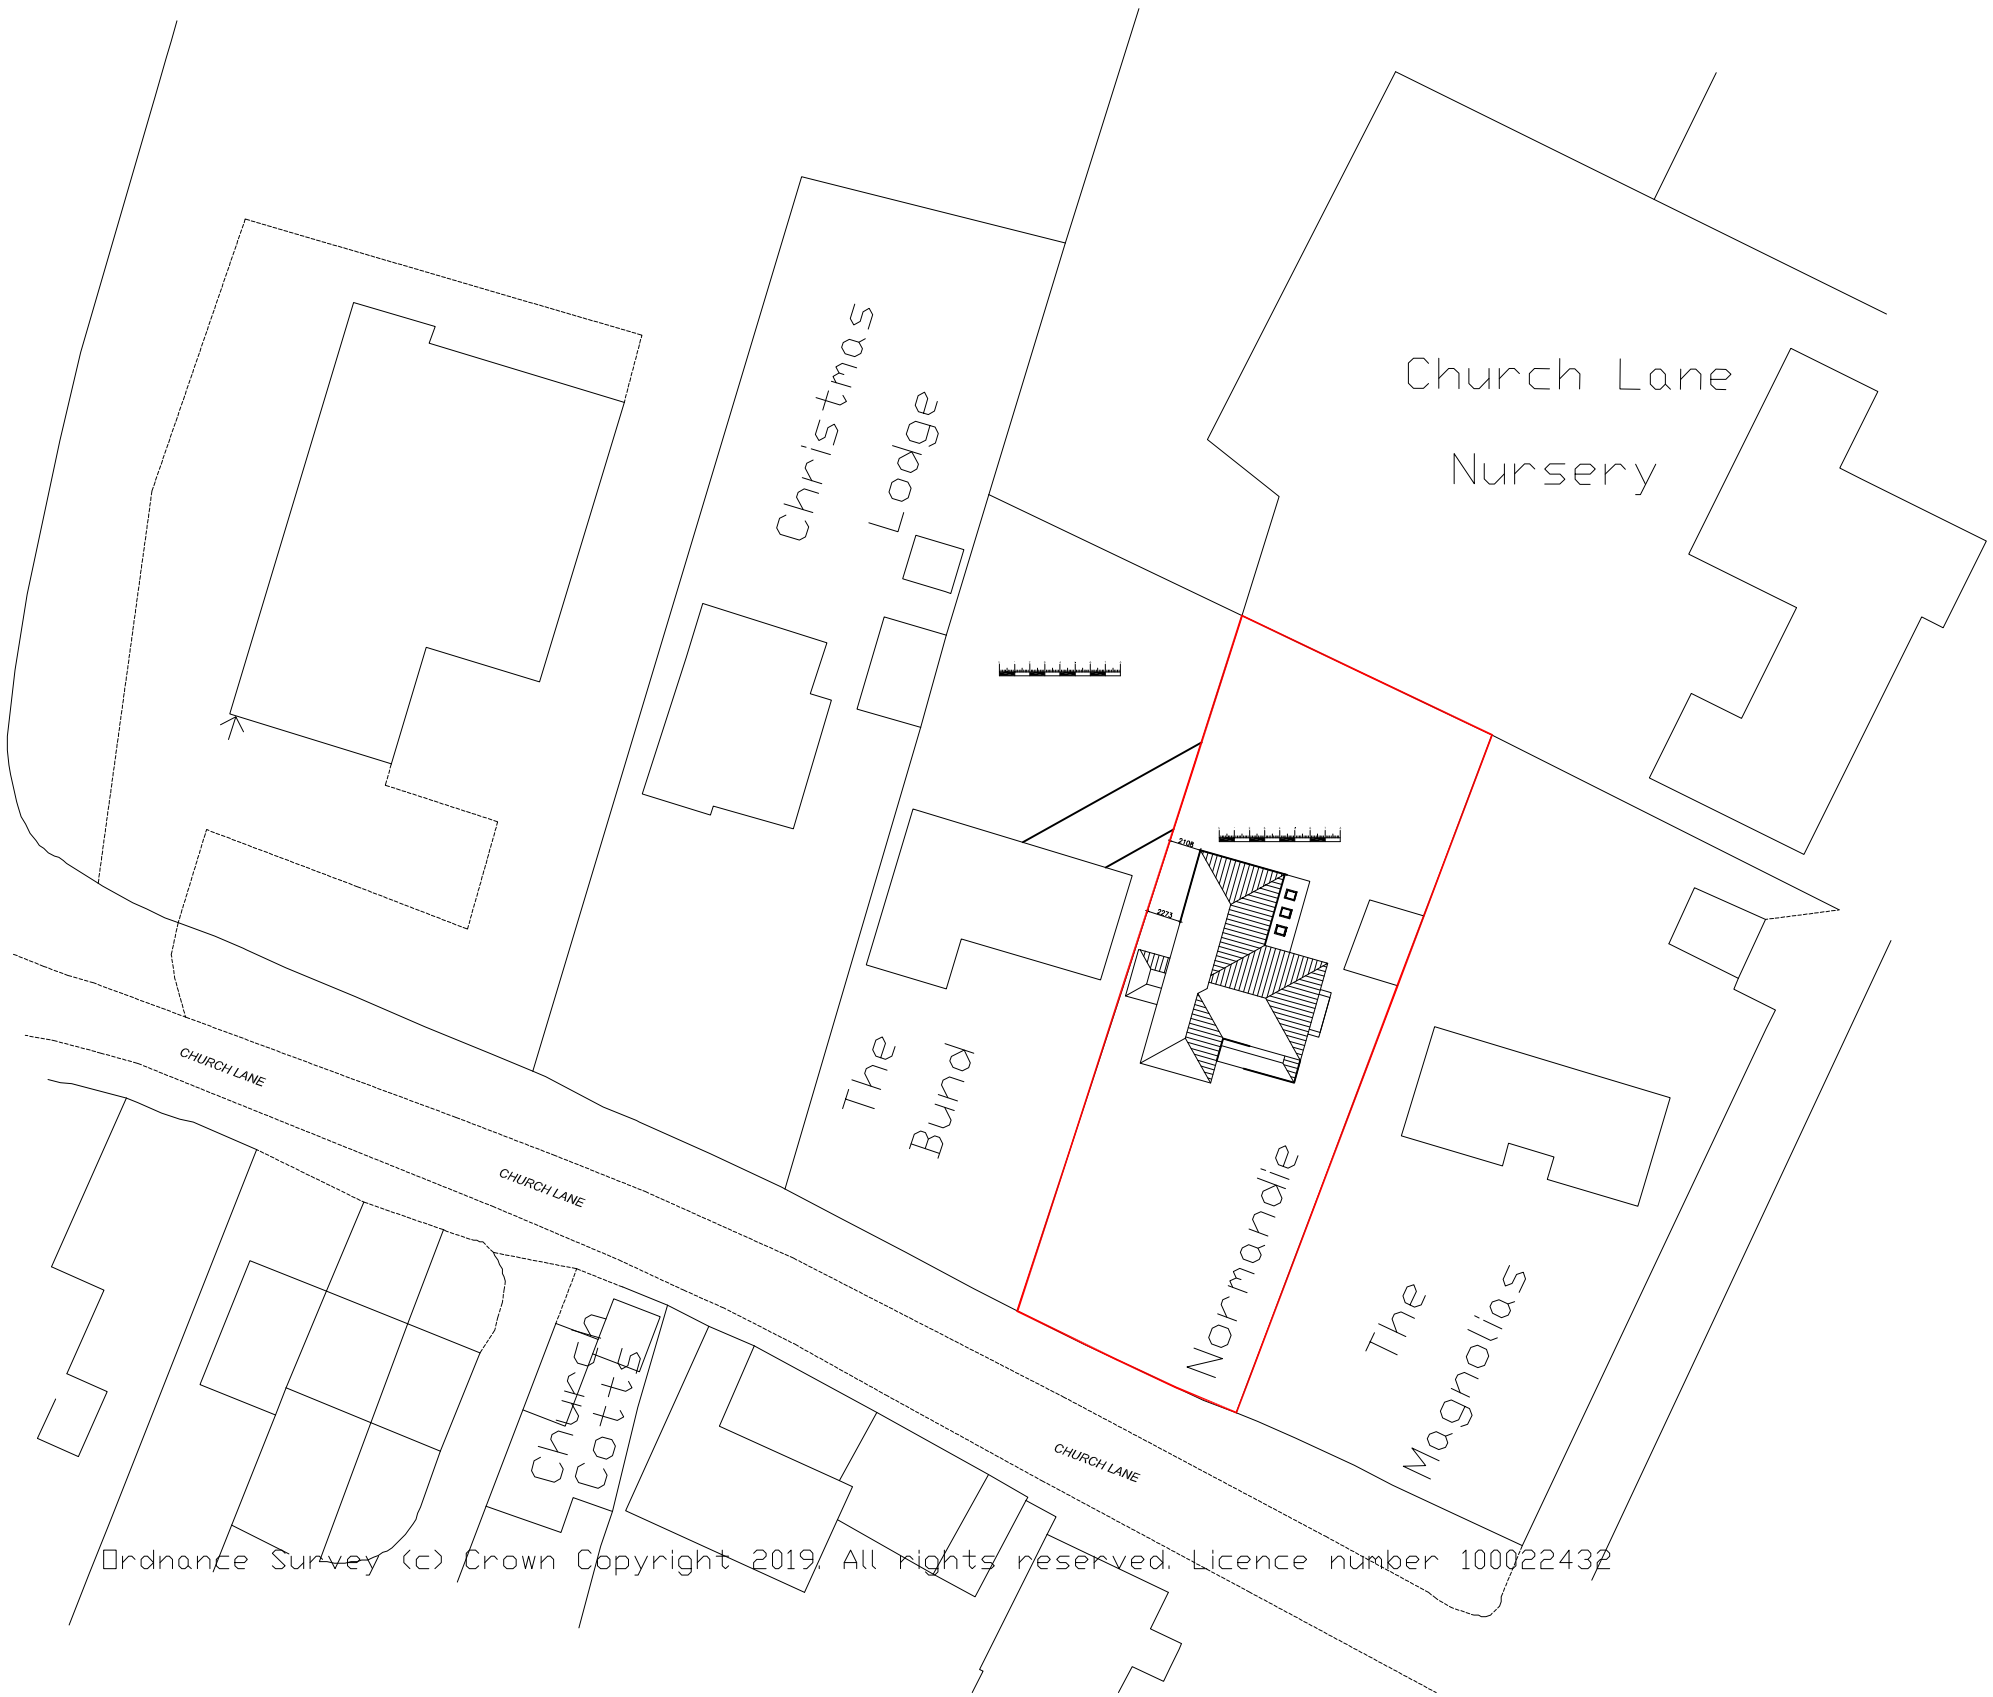


Ordnance Survey (c) Crown Copyright 2019. All rights reserved. Licence number 100022432

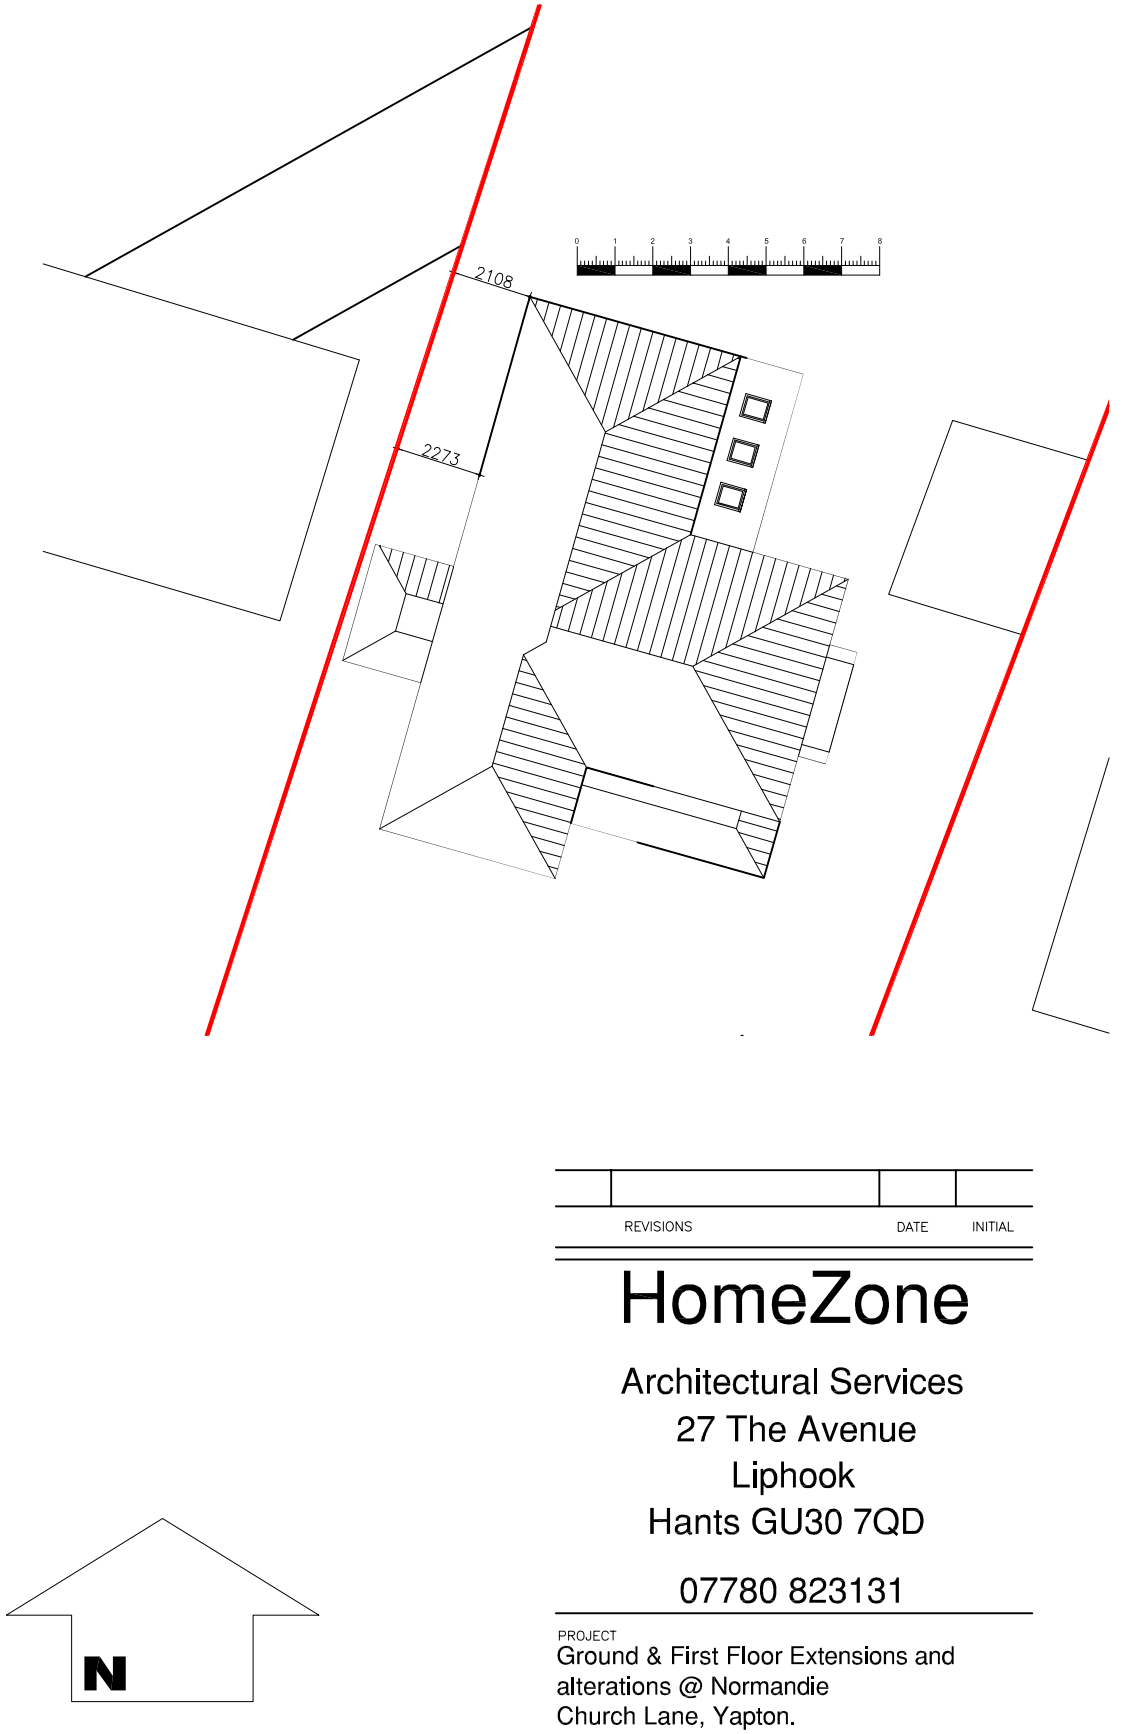

REVISIONS	DATE	INITIAL

HomeZone

Architectural Services
27 The Avenue
Liphook
Hants GU30 7QD

07780 823131

PROJECT
Ground & First Floor Extensions and alterations @ Normandie
Church Lane, Yapton.

CLIENT
J Napthine

DRAWING
PROPOSED SITE PLAN

SCALE	DATE	DRAWN	CHECKED
1:500 1:200 @ A3	05/19	gj	

DRAWING NO. 0802 - SK-05

REV -

CAD NO. C:ACTION\HZ\0801\DRAWINGS

ARUN DISTRICT COUNCIL Y/47/19/HH