ARUN DISTRICT COUNCIL:Y/50/07/L 05/06/2007


Copyright in this drawing is owned by Focus Design Ltd and this documentation is confidential to Focus Design Ltd As such this document (and its contents) should be treated with the upmost care and consideration and in no circumstances should it be disclosed, distributed, published or copied (whether in whole or part) without prior written consent of Focus Design Ltd.

NOTES

All dimensions to be checked on site and any discrepancies notified prior to commencement of work.

If in doubt, ask.

ARUN DISTRICT COUNCIL				
No.	Y	50	07	L
RECEIVED	5.6.07			

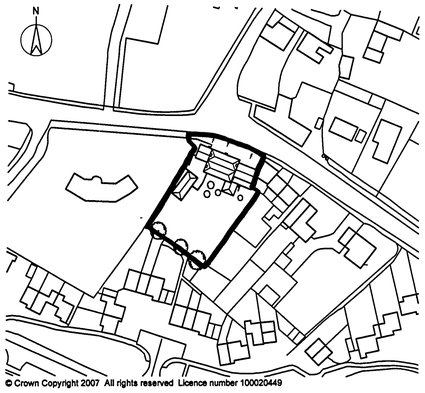


© Crown Copyright 2007 All rights reserved. Licence number 100020449


LOCATION PLAN
SCALE 1:1250



EXISTING NORTH ELEVATION

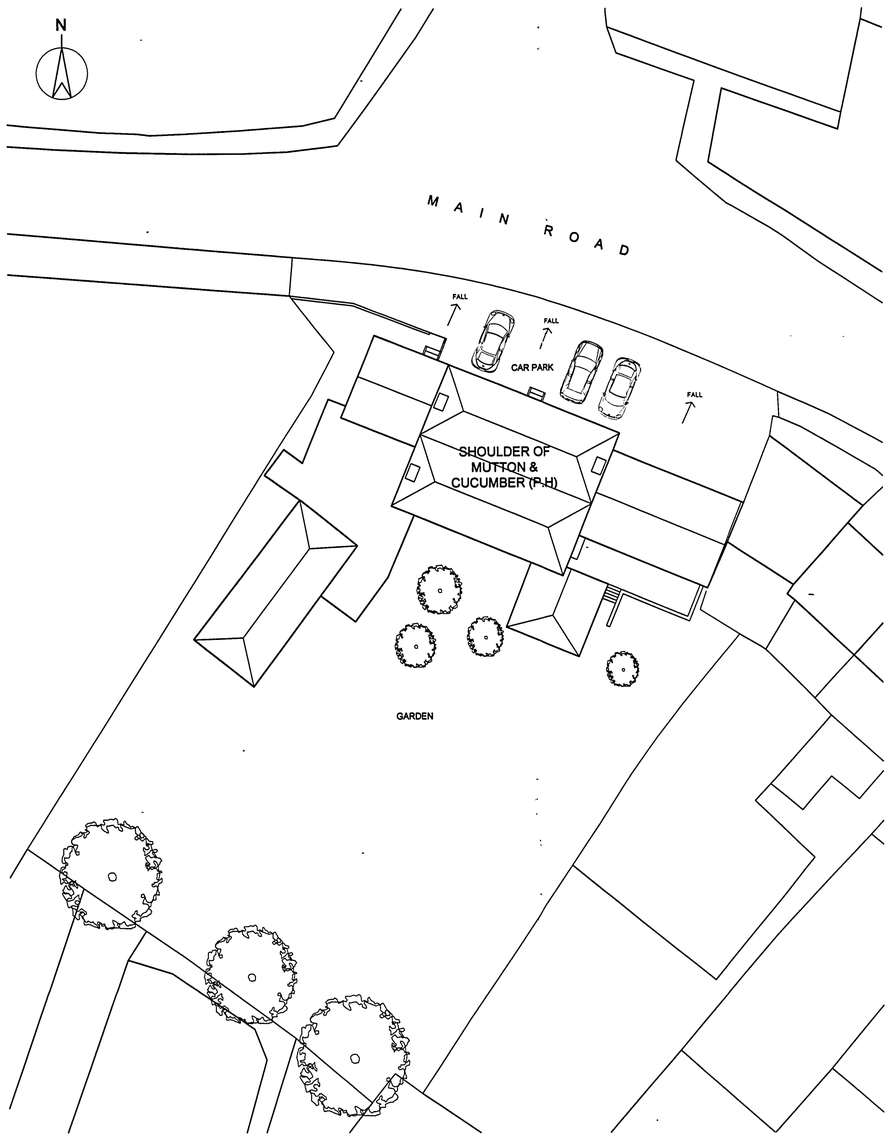

EXISTING SITE PLAN
SCALE 1:200

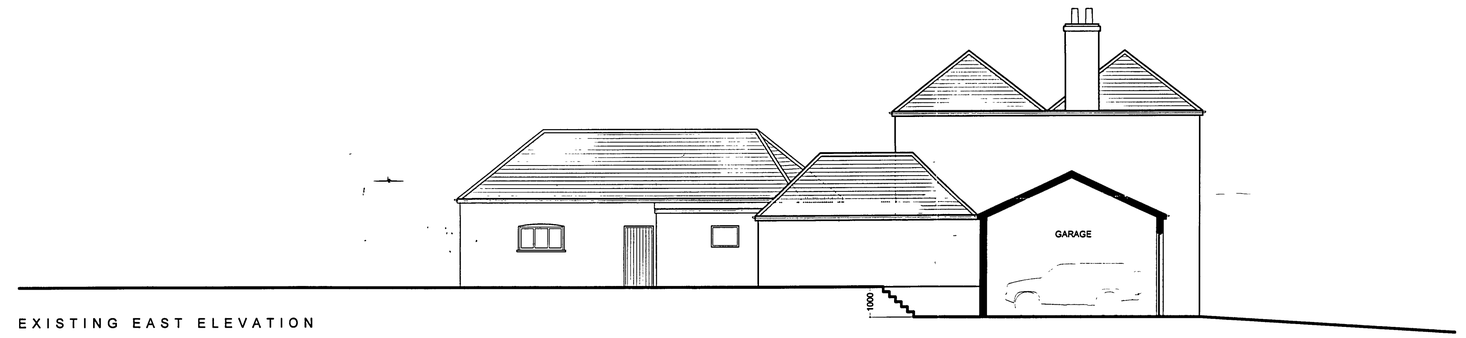

EXISTING EAST ELEVATION



EXISTING SOUTH ELEVATION

0 10m
1 100 SCALE IN METRES

DATE	REF	REVISIONS

focus design Ltd
15A Parchment Street, Winchester
Hants SO23 8AZ
Tel 01962 85 00 00
Fax 01962 85 00 11

Client: Enterprise Inns

Job Title: Shoulder Of Mutton & C
Main Road
Yapton
West Sussex, BN18 0EU

Drawing Title: Existing Plans & Elevations

Scale: 1:100 @ A1

Date: MAY 2007

Drawn By: NA

Drg. No: 411-07-P01

Rev.