
Copyright in this drawing is owned by Focus Design Ltd and this documentation is confidential to Focus Design Ltd. As such this document (and its contents) should be treated with the upmost care and consideration and in no circumstances should it be disclosed, distributed, published or copied (whether in whole or part) without prior written consent of Focus Design Ltd.

NOTES

All dimensions to be checked on site and any discrepancies notified prior to commencement of work.

If in doubt, ask.


ARUN DISTRICT COUNCIL
No. 4 50 07 L
RECEIVED 5.6.07

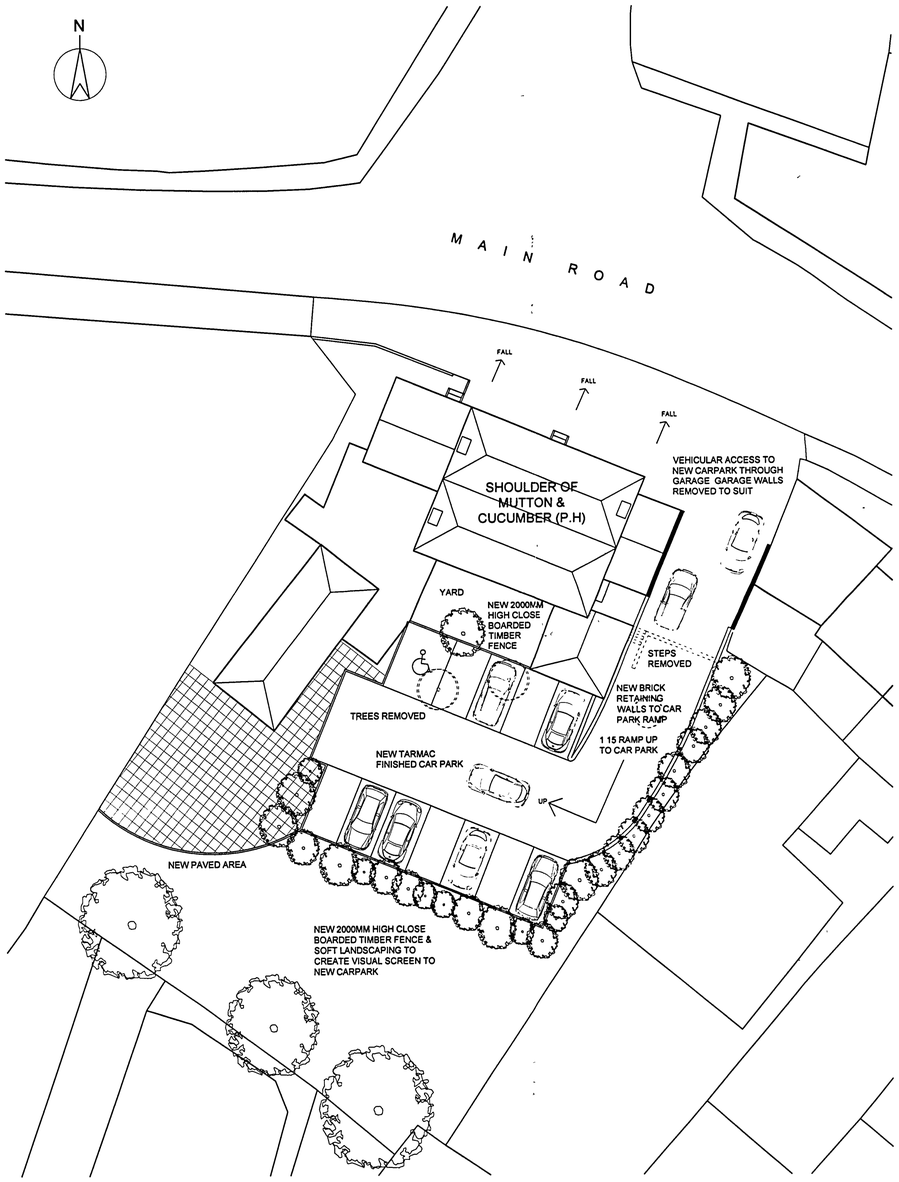


PROPOSED SITE PLAN
SCALE 1:200



PROPOSED NORTH ELEVATION

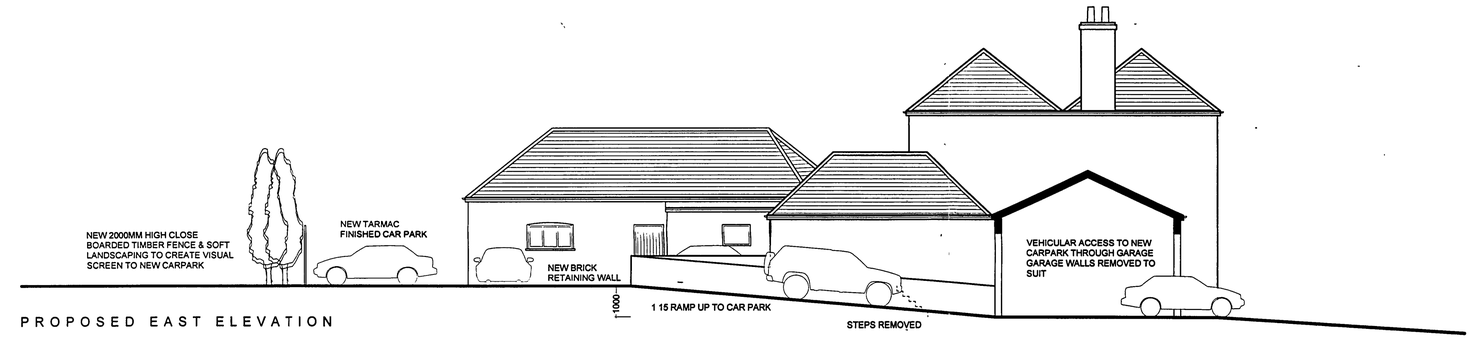

PROPOSED EAST ELEVATION

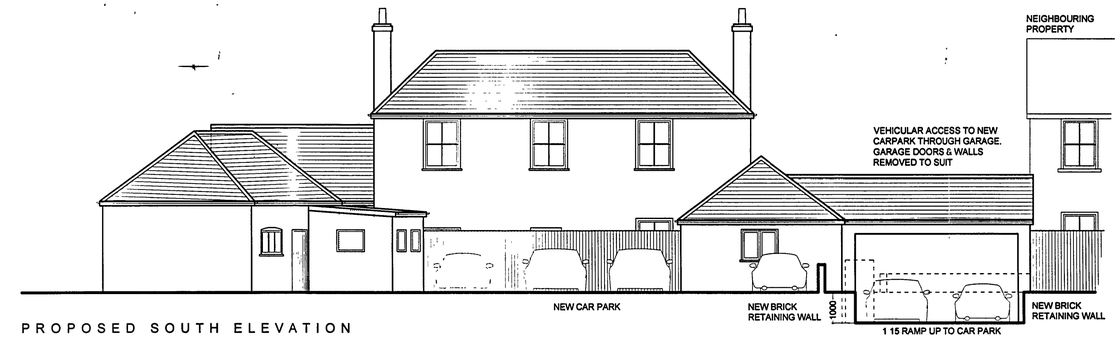

PROPOSED SOUTH ELEVATION

0 10m
1 100 SCALE IN METRES

DATE	REF	REVISIONS

focus design Ltd
15A Parchment Street, Winchester
Hants SO23 8AZ
Tel 01962 85 00 00
Fax 01962 85 00 11

Client: Enterprise Inns

Job Title: Shoulder Of Mutton & C
Main Road
Yapton
West Sussex, BN18 0EU

Drawing Title: Proposed Plans & Elevations

Scale: 1:100 @ A1

Date: MAY 2007 | Drawn By: NA

Drg No: 411-07-P02 | Rev.