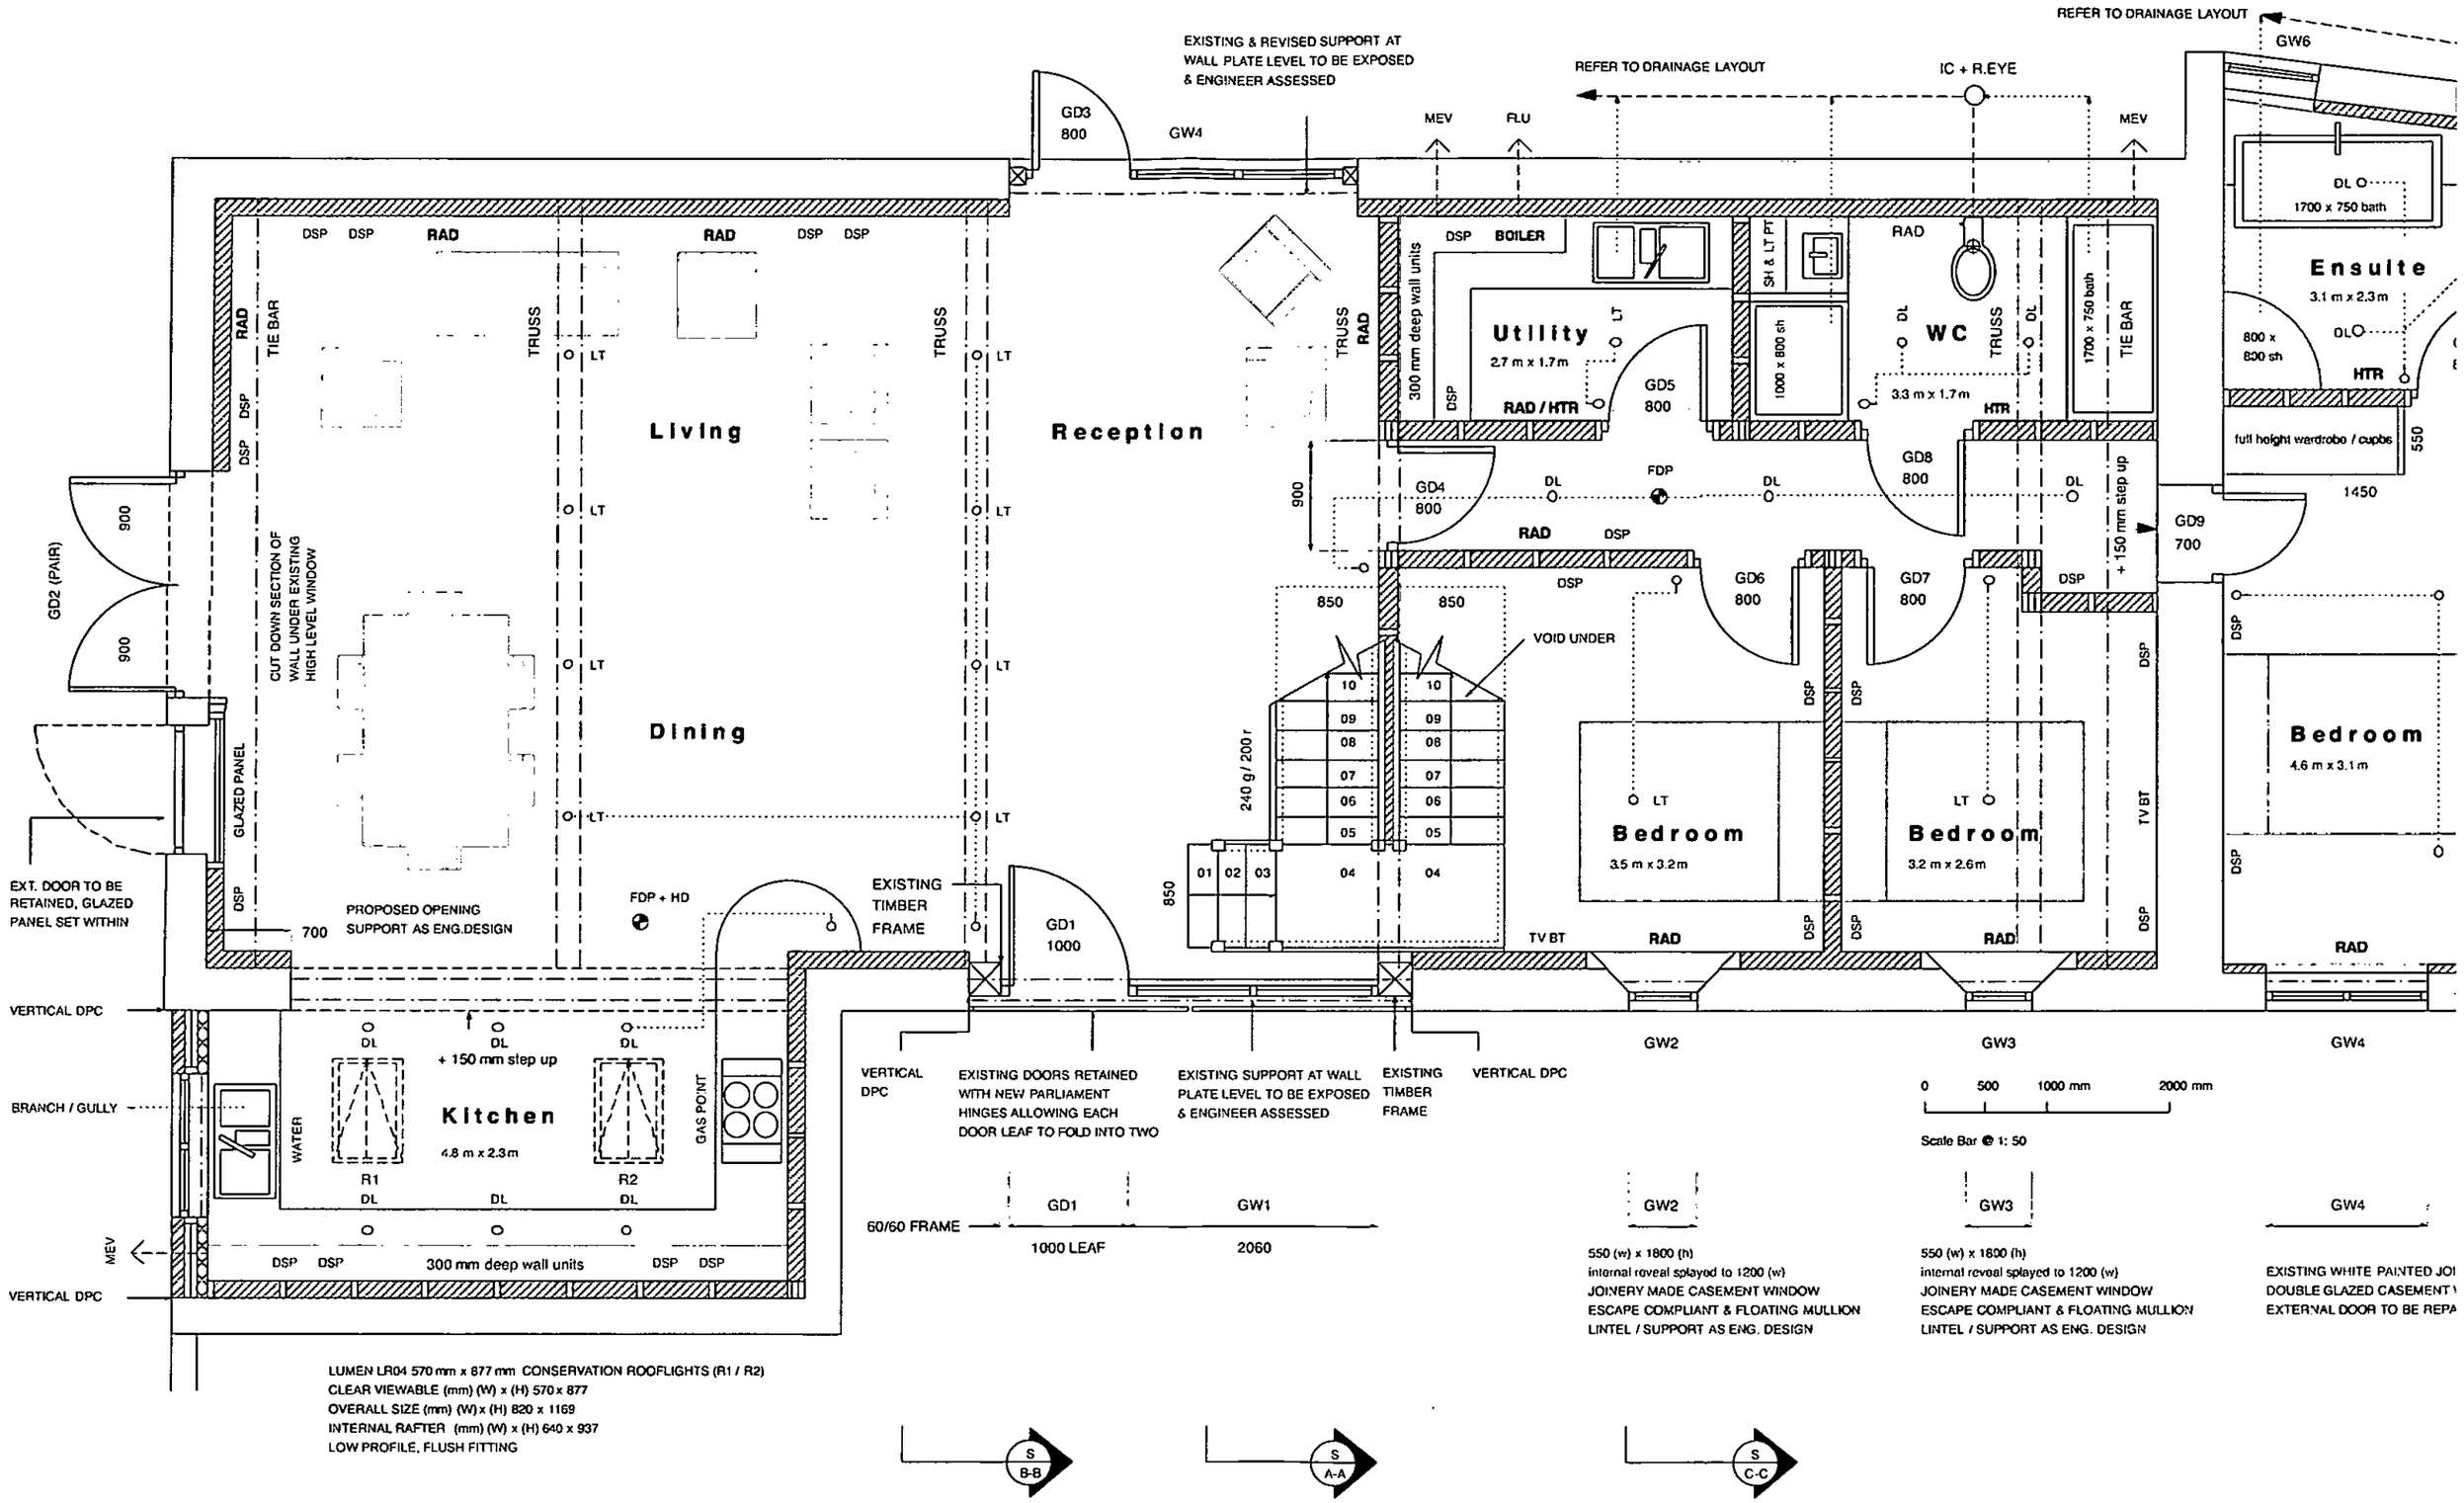

Proposed **Ground Floor Plan** at 1:50 scale

CLIENT	Herongate Homes Ltd	DRAWING	BR 002 Tryne Barn - Proposed Ground Floor	NOTES	CORINTHIAN ARCHITECTURAL DESIGN
SITE	Hobbs Court Farm, Bilsham Road, Yapton, West Sussex	REVISION		Drawings are not to be scaled except for planning purposes. Room dimensions are approximate. All dimensions to be checked on site. All dimensions in mm's. Drawings are subject to local authority approval. Drawings are subject to engineers design/ specification/ approval.	8 Davys Court, Funtington, Chichester, West Sussex. PO18 9LG
PROJECT	Proposed Residential Development	DATE 27 08 13	SCALE 1: 50 @ A3		01243 576 078 > contact@corinthianad.co.uk > www.corinthianad.co.uk

ARUN DISTRICT COUNCIL Y/59/13/