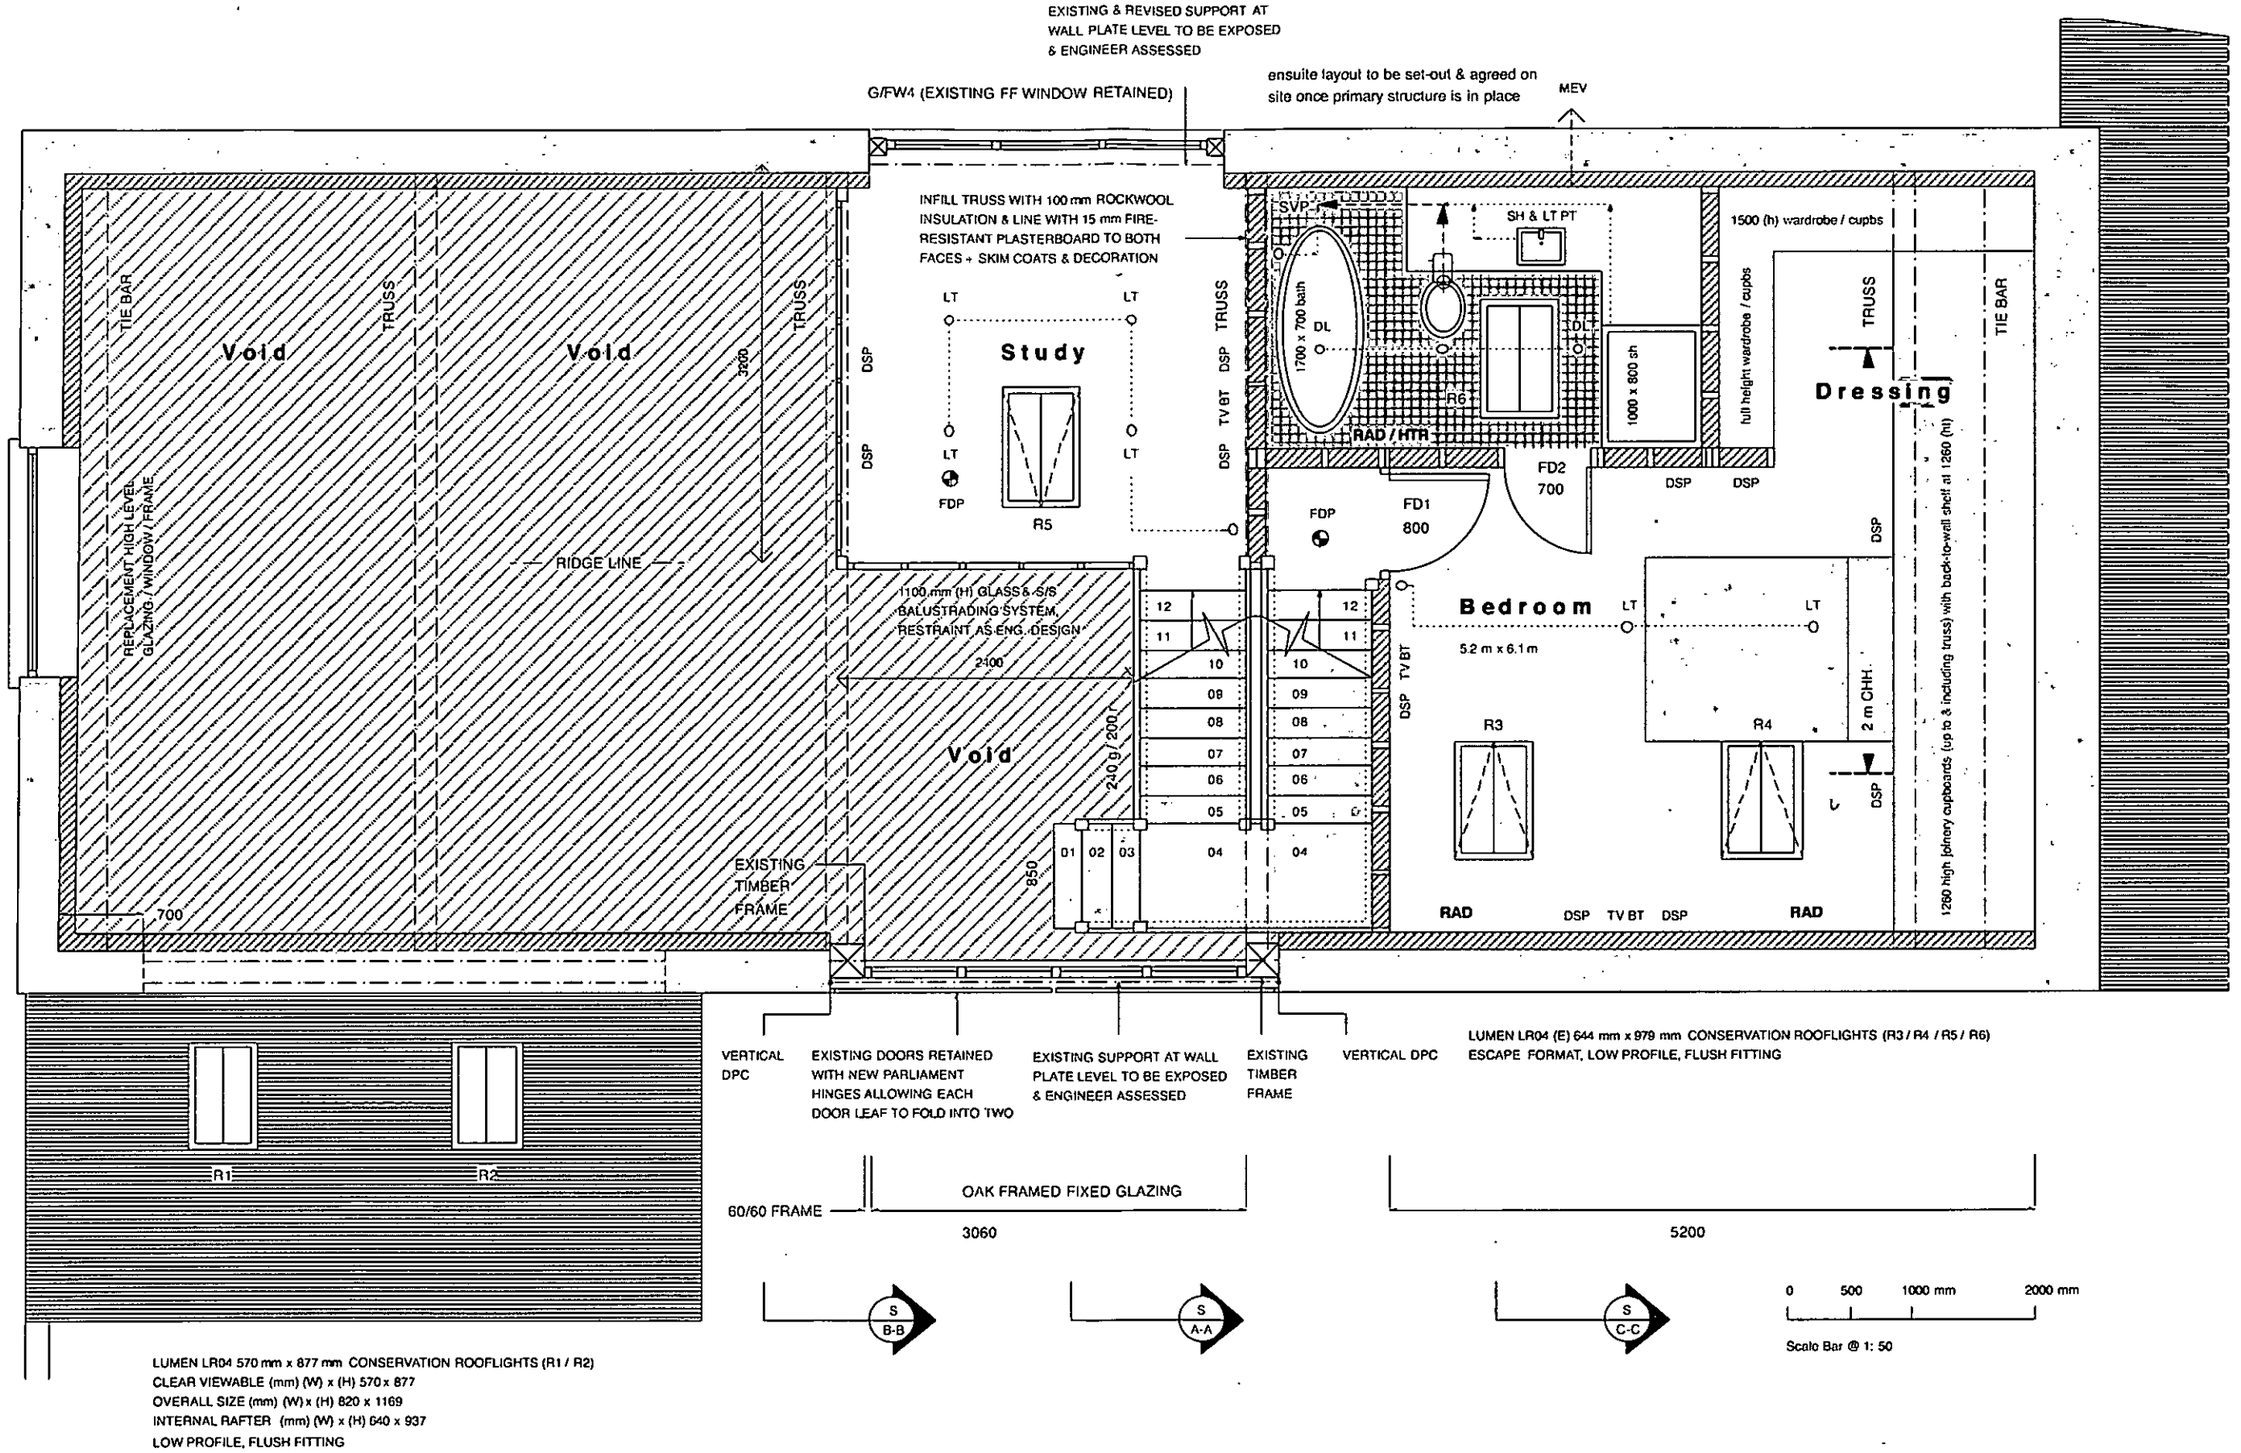


Proposed **First Floor Plan** at 1:50 scale

| | | | | | |
|---|---|---|---|---|---|
| CLIENT | Herongate Homes Ltd | DRAWING | BR 003 Tryne Barn - Proposed First Floor | NOTES | CORINTHIAN ARCHITECTURAL DESIGN |
| SITE | Hobbs Court Farm, Bilsham Road, Yapton, West Sussex | REVISION | | Drawings are not to be scaled except for planning purposes. Room dimensions are approximate. All dimensions to be checked on site. All dimensions in mm's. Drawings are subject to local authority approval. Drawings are subject to engineers design/ specification/ approval. | 8 Davys Court, Funtington, Chichester, West Sussex. PO18 9LG |
| PROJECT | Proposed Residential Development | DATE 27 08 13 | SCALE 1:50 @ A3 | | 01243 576 078 > contact@corinthianad.co.uk > www.corinthianad.co.uk |