

ARUN DISTRICT COUNCIL YES/NO DOC

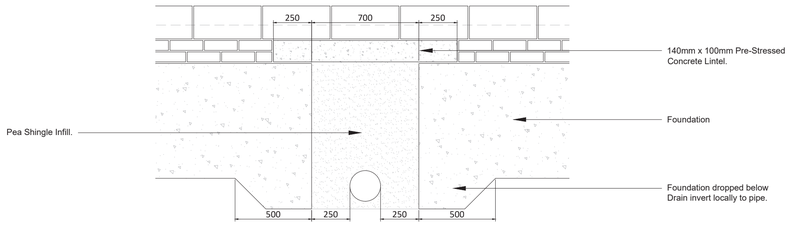


Proposed Sewer Bridge Detail
Scale 1:20 @A1 / 1:40@A3


Ref.	Description	Beam Size	Ref.	Description	Beam Size
L1.	Lintel	CATNIC CH90/100 @ 1500mm Long	L9.	Lintel	CATNIC CG90/100 @ 1200mm Long
L2.	Lintel	CATNIC CH90/100 @ 1350mm Long	L10.	Lintel	CATNIC CG90/100 @ 1500mm Long
L3.	Lintel	Stressline 100x140mm precast lintel	L11.	Lintel	CATNIC CG90/100 @ 1350mm Long
L4.	Lintel	Stressline 100x140mm precast lintel	L12.	Lintel	CATNIC CG90/100 @ 1350mm Long
L5.	Lintel	50mm x 220mm (C24) Softwood	L13.	Lintel	CATNIC CG90/100 @ 1500mm Long
L6.	Lintel	Stressline 100x140mm precast lintel	L14.	Lintel	CATNIC CG90/100 @ 1500mm Long
L7.	Lintel	Stressline 100x140mm precast lintel	Ceiling Tie	Timber Beam	2No.50mm x 170mm (C24) Softwood
L8.	Lintel	CATNIC CH90/100 @ 2100mm Long	Purlin	Timber Beam	3No.50mm x 300mm (C24) Softwood
			Ridge	Timber Beam	50mm x 220mm (C24) Softwood
Please refer to Calculation report for full specification and bearing plate details, etc.					
Beam/Joist Details		All beams/ joists etc, subject to calculations report.			

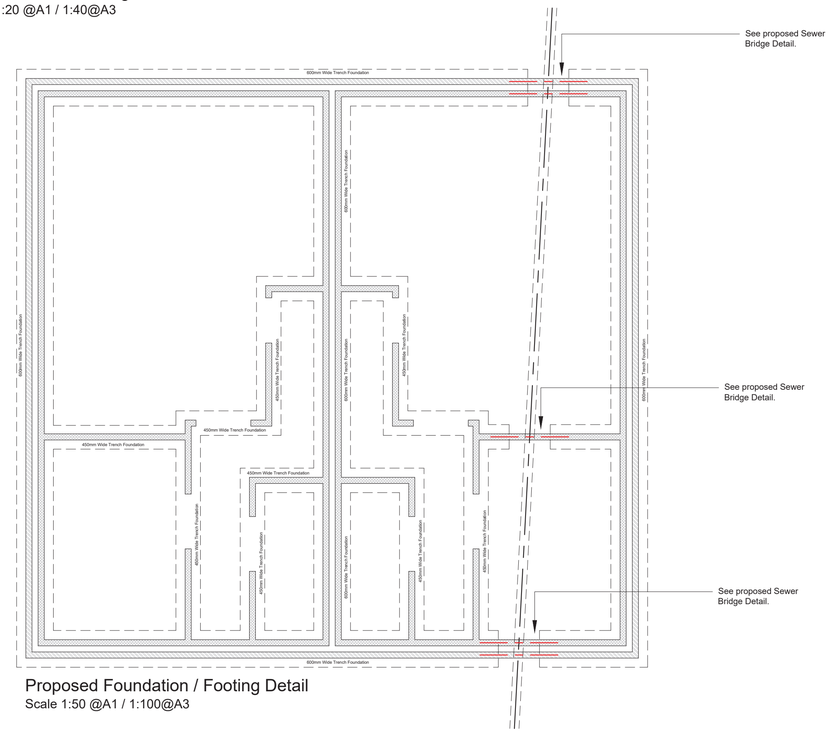


Proposed Foundation / Footing Detail
Scale 1:50 @A1 / 1:100@A3

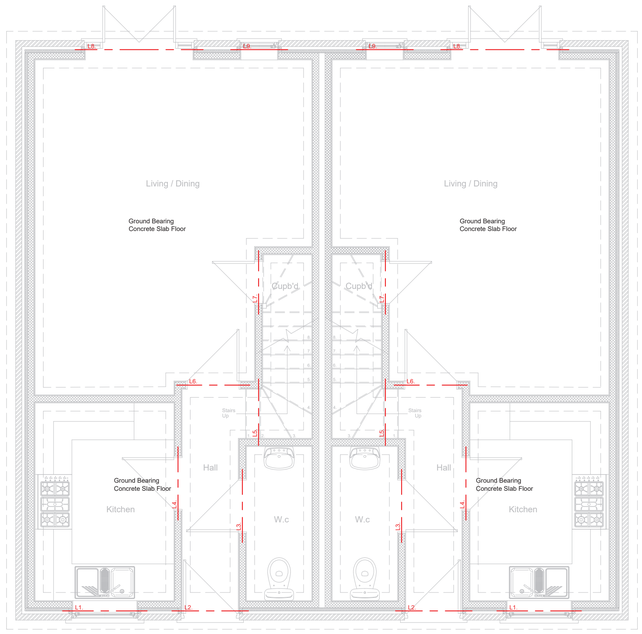

Proposed Ground Floor Beams (Over)
Scale 1:50 @A1 / 1:100@A3

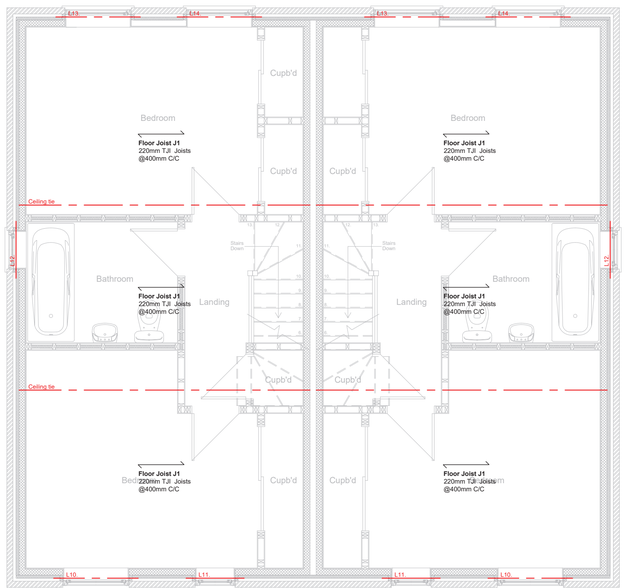


Proposed First Floor Beams (Over)
Scale 1:50 @A1 / 1:100@A3

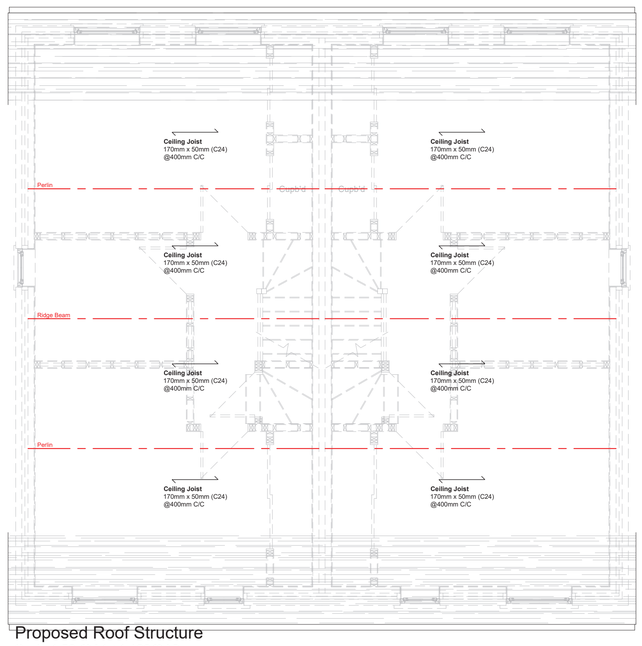

Proposed Roof Structure
Scale 1:50 @A1 / 1:100@A3


Notes

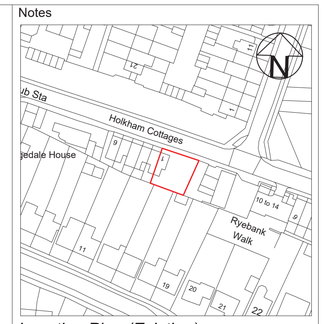

Location Plan (Existing)
Scale 1:1250 @A1 / 1:2500@A3

1:1250
0 25 50 75 100
Scale in Meters

1:2500
0 50 100 150 200
Scale in Meters

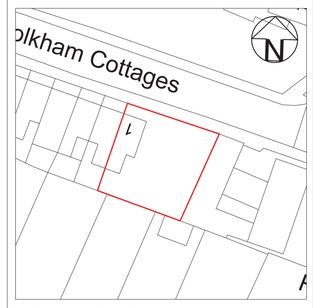

Site Plan (Existing)
Scale 1:500 @A1 / 1:1000@A3

1:500
0 10 20 30 40
Scale in Meters

1:1000
0 25 50 75
Scale in Meters

Rev.	Date	Revision Detail / Comments

Amendments

RSD
Rob Shepherd Designs
Affordable Building Plans
87a Mile Oak Road, Portslade, Brighton, Sussex. BN41 2PJ
Email- rob.brightonbuildingplans@gmail.com Tel- 07917 331264 Web- www.brightonbuildingplans.co.uk

Client.....
Machin Contractors

Project.....
Burndell Road, Yapton

Drawing Title.....
Proposed Structural Detail

DWG No..... 2018/0044-04
Rev..... A

Drawn By..... RDS
Date..... 20.08.2018

Drawing Scale..... Varies

Do Not Scale off Drawings
Check all Dimensions on site before all works are commenced
All Goods, Materials & Workmanship to conform with current Building Regs
© Copyright of Rob Shepherd Designs

Rob Shepherd Designs
Email; rob.brightonbuildingplans@gmail.com Tel; 07917 331264
87a Mile Oak Road, Portslade, Brighton, Sussex. Bn41 2PJ