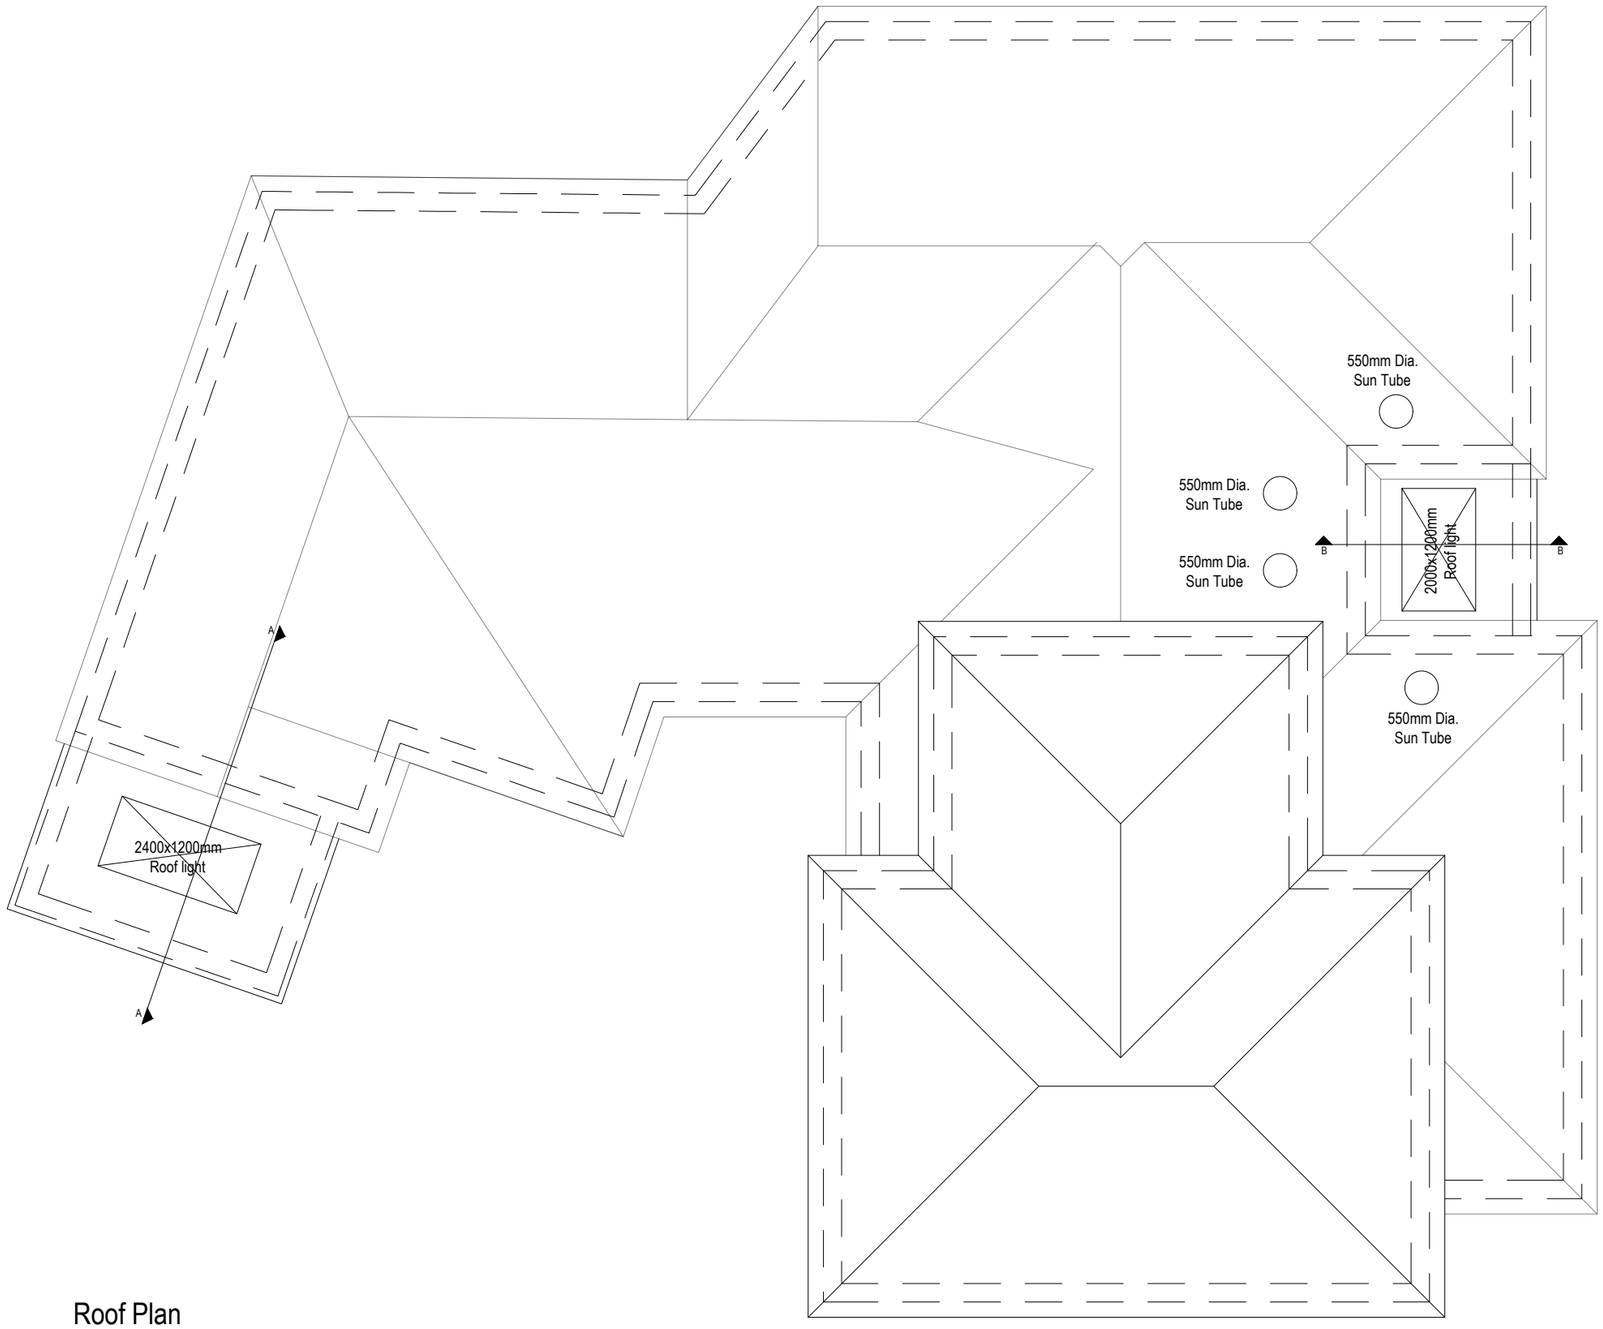


Roof Plan

1 0 1 2 3 4 5

Metres

Revisions

PROJECT

Yew Tree Surgery, North End Road, Yapton

DRAWING

Roof Plan Proposed

Scale	Date	Drg No
1:100@A3	June 2025	NE_P_03
Drawn by		Revision
RS		

RS Architectural Designs

DO NOT SCALE OFF THIS DRAWING

© Copyright