

ARUN DISTRICT COUNCIL Y/75/08/

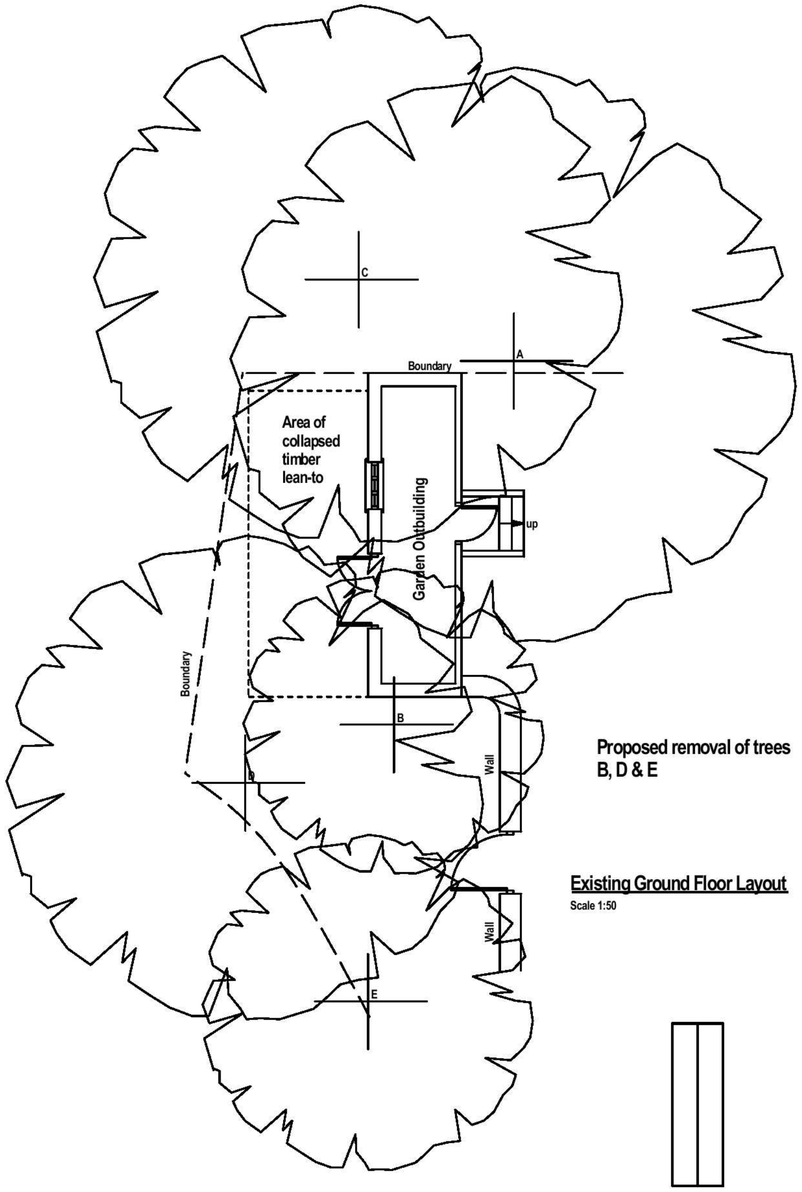


Proposed removal of trees B, D & E

Existing Ground Floor Layout
Scale 1:50


Exisitng Roof Plan
Scale 1:100

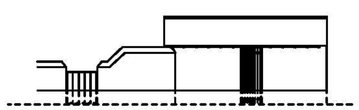


Exisitng East Elevation
Scale 1:100

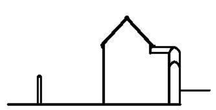


Exisitng South Elevation
Scale 1:100

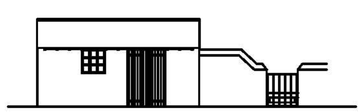


Exisitng West Elevation
Scale 1:100

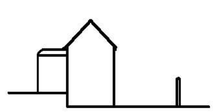


Exisitng North Elevation
Scale 1:100

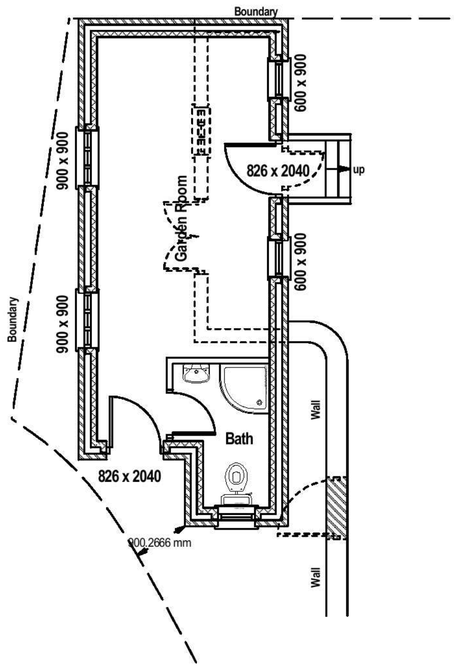


Proposed Ground Floor Layout
Scale 1:50

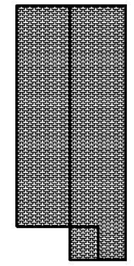


Proposed Roof Plan
Scale 1:100

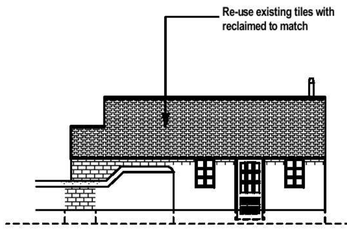


Proposed East Elevation
Scale 1:100

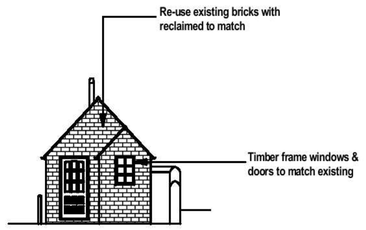

Proposed South Elevation
Scale 1:100

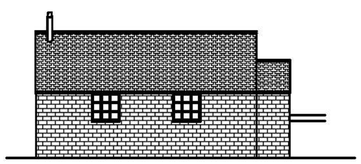

Proposed West Elevation
Scale 1:100

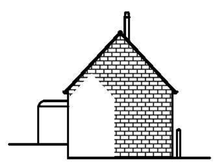

Proposed North Elevation
Scale 1:100



Exisitng East Elevation - Photograph
Scale NTS



Exisitng West Elevation - Photograph
Scale NTS



Exisitng West Elevation - Photograph
Scale NTS

Notes:

0 1 2 3 4
Metres 1:50

DRAWING TITLE:

Existing & Proposed Layout Plans & Elevations

© Copyright 2008

JOB TITLE:

Proposed Garden Room
1 Laburnam Cottages
Main Road
Yapton
West Sussex
BN18 0DX

CLIENT:

Mrs Henry
1 Laburnam Cottages
Main Road
Yapton
West Sussex
BN18 0DX

Arun Plans
www.arunplans.co.uk

SCALE:	DATE:
1:50, 1:100	October 2008
DRG No. 01a	Rev No.

PDF created with pdfFactory Pro trial version www.pdffactory.com