
© This drawing and the works depicted contains information that is the copyright of Carlton Design Partnership Ltd. This drawing may also contain copyrighted information of third parties. This drawing or part thereof may not be reproduced, re-used or altered except with the written permission of the originators. No liability will be accepted for amendments made by third parties. Scaled measurements must not be taken from this drawing, other than for planning purposes. Any discrepancy or disparity must be notified to the originator in writing. This drawing may contain Ordnance Survey Data that is subject to Crown Copyright. All Rights reserved.


Rev	Date	Drawn	Checked
-	06/07/20	MJW	
FIRST ISSUE			
A	10/07/20	MJW	
ELEVATION COLOUR ADDED. NOTE ADDED.			
B	14/07/20	MJW	
NOTE AMENDED.			
C	13/08/20	MJW	
ISSUED FOR PLANNING			

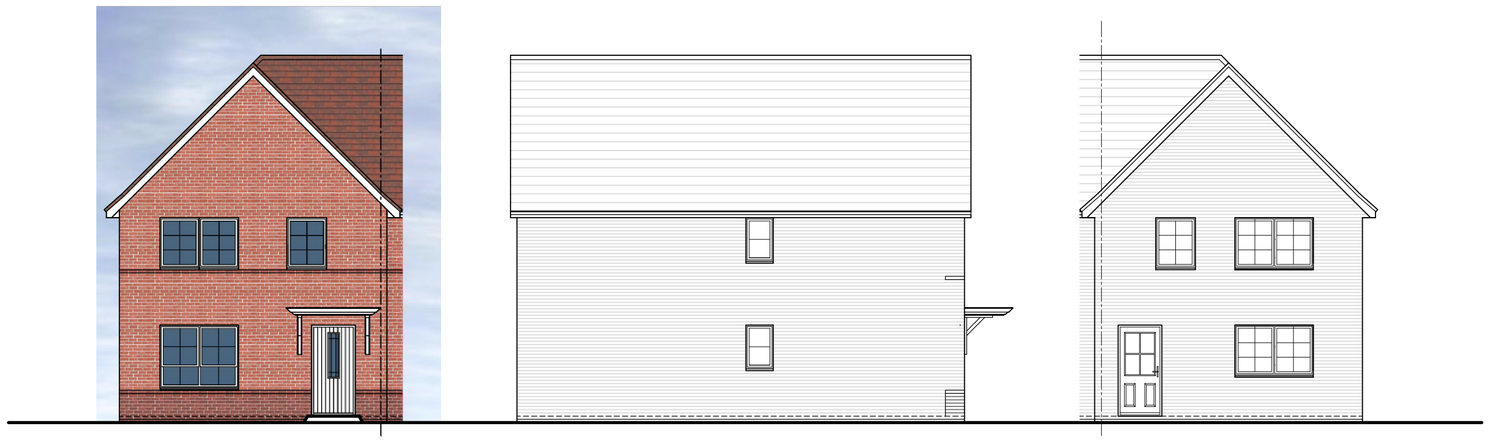

Front Elevation

Side Elevation

Rear Elevation

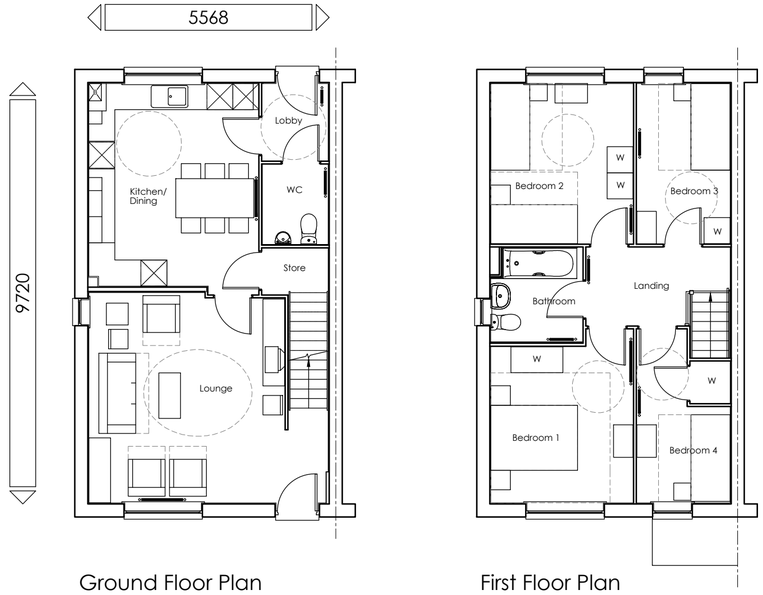

Ground Floor Plan

First Floor Plan

4 Bedroom - 6 Person
G.I.A =106.7m²
NDSS Req. = 106m²

Project:
DROVE LANE
YAPTON

Drawing Title:
AFFORDABLE HOUSE TYPES
TYPE 54
ELEVATIONS & FLOOR PLANS

BARRATT HOMES

carlton design partnership
Selwyn House, 32a Castle Way, Southampton, SO14 2AW
023 8011 8866 www.carltondesignpartnership.com

1:100 @A2 | 0 1 2 3 4 5m

Drg No: PLN-1-2108 Rev: C

C:\CURRENT PROJECTS\BARRATT SOUTHERN COUNTIES\DROVE LANE, YAPTON\HOUSE TYPES\AFFORDABLE TYPES 13

ARUN DISTRICT COUNCIL Y/78/20/RES