
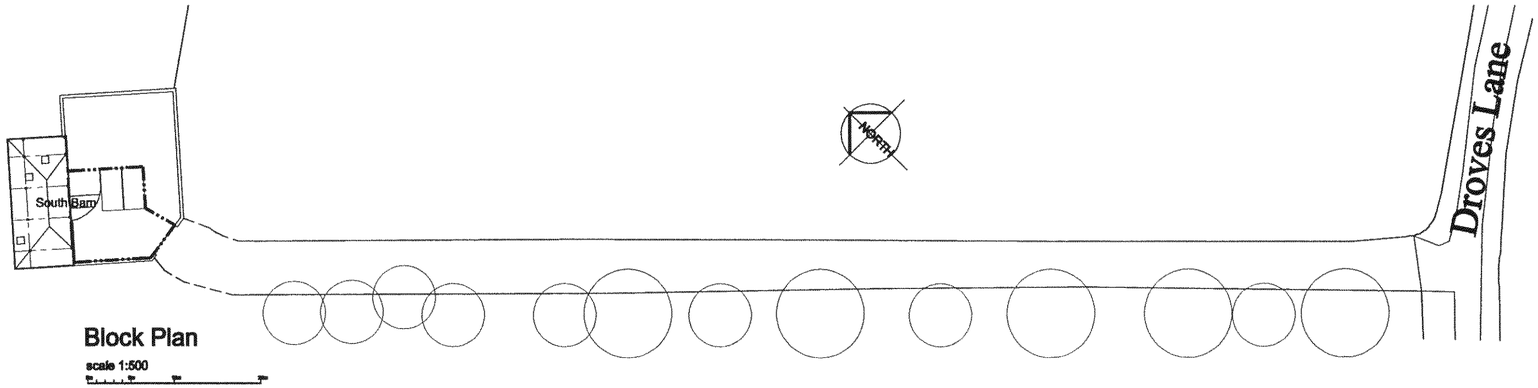


Block Plan


scale 1:500

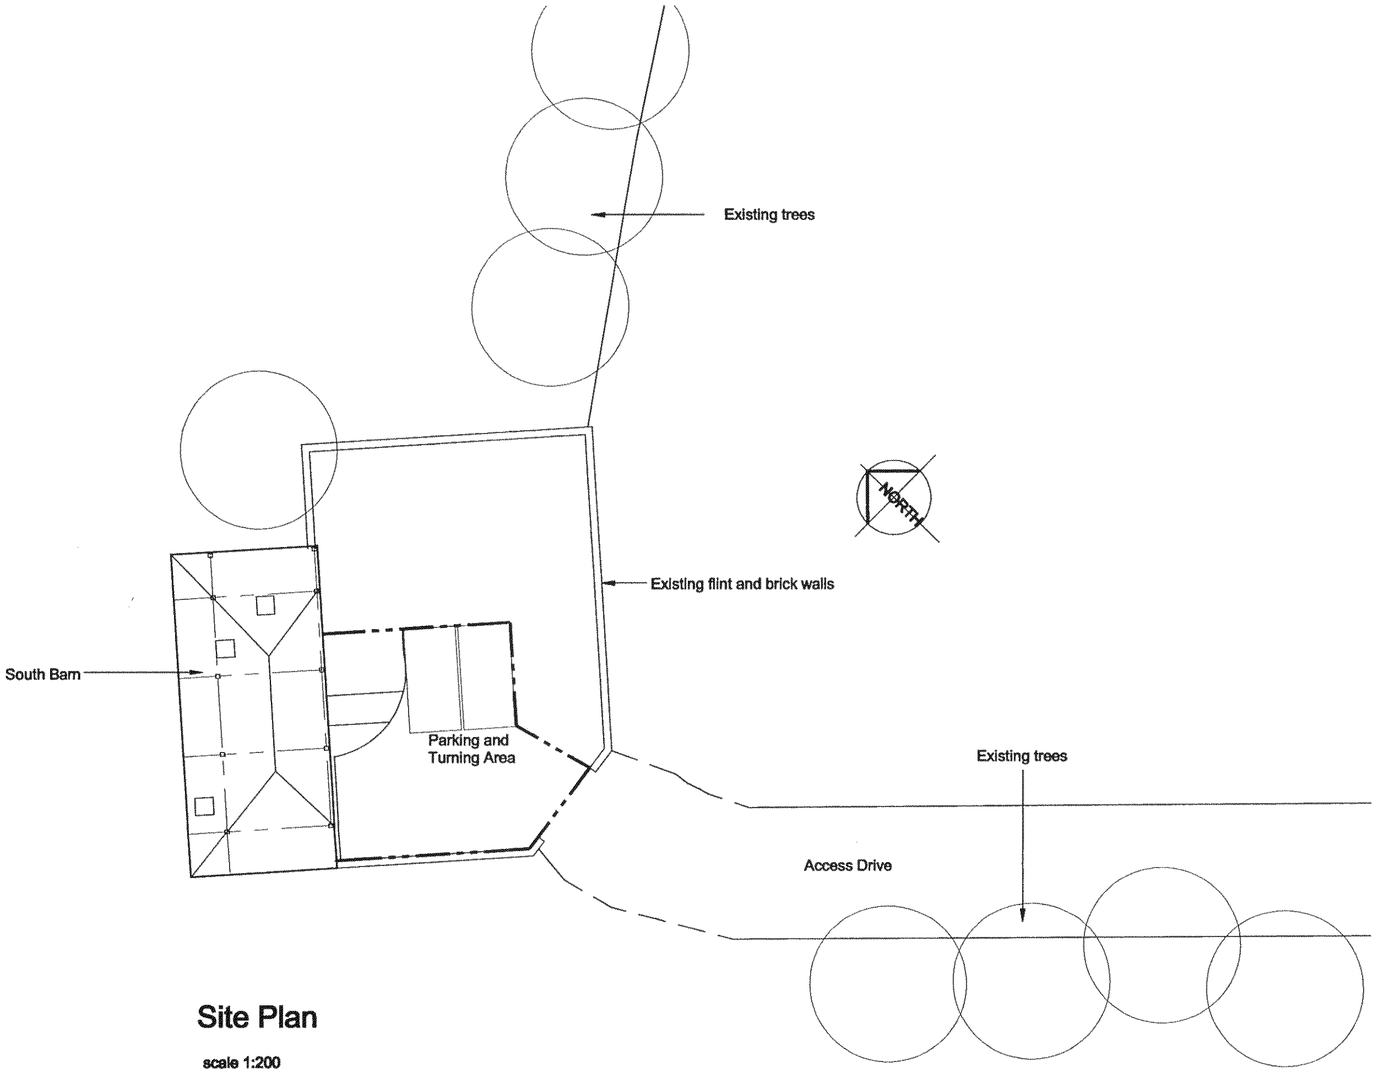

Site Plan

scale 1:200

0m 5m 10m 20m

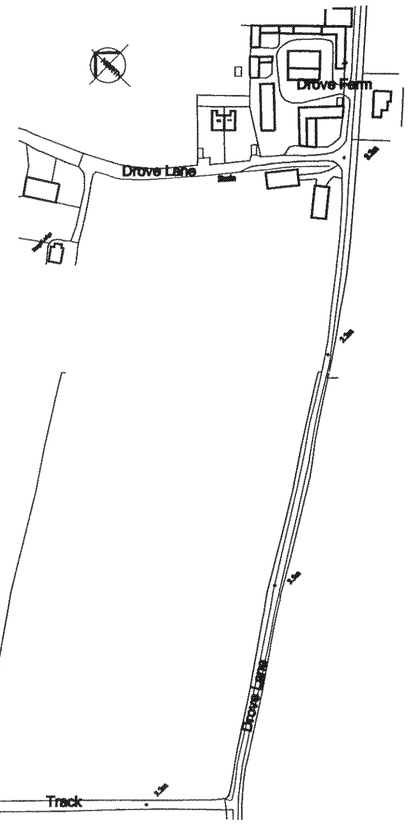

Location Plan

scale 1:2500

Rev A Curtilage amended Oct 2014

REVISION

Garry Mount MCIAT
Chartered Architectural Technologist

4A Elm Grove South
Barnham
West Sussex
PO22 0EL

Tel: 01243 850614
email : garrymount@gmail.com

PROJECT: Conversion of South Barn, Drove Lane, Yapton		
SUBJECT: Site Plan, Block Plan and Location Plan		
SCALE	DATE: May 2014	DRAWING No: 2014 / 15 / 03 Rev A
DRAWN	CHECKED	

ARUN DISTRICT COUNCIL Y/84/14/PD