


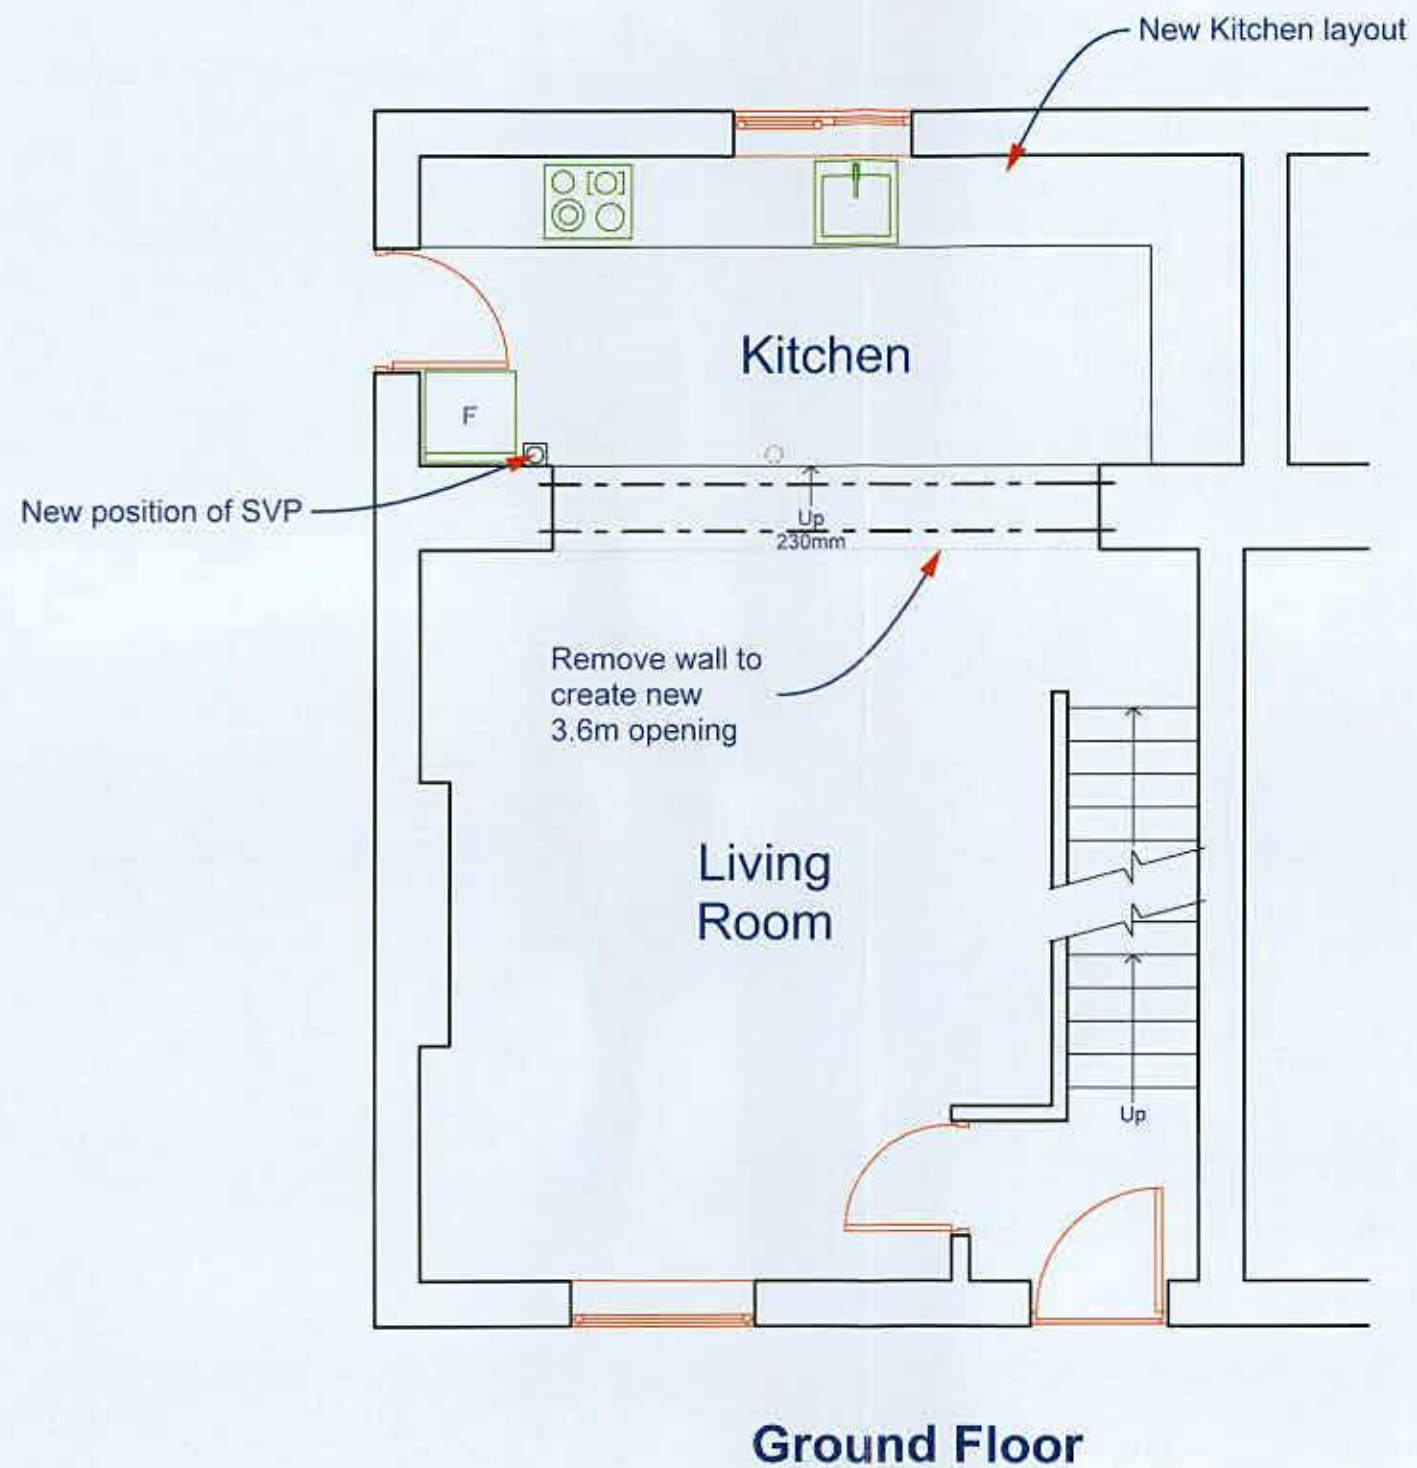

Chartered Surveyors

Norton Studio, School Lane
Arundel, West Sussex
BN18 9DR

tel: 01903 885444

fax: 01903 883111

email: mail@a-fuller.co.uk
www.andrewfuller.co.uk



Job Title

Newburgh House

Client

Dr & Mrs A Napier

Drawing Name

Proposed Plan

Drawing Status

Planning

Drawn by DF

Date Oct 11

Checked by

Date

Drawing Scale

1:50 at A3

Drawing No

Status

Revision

11395/ 02