


Scale 1:1

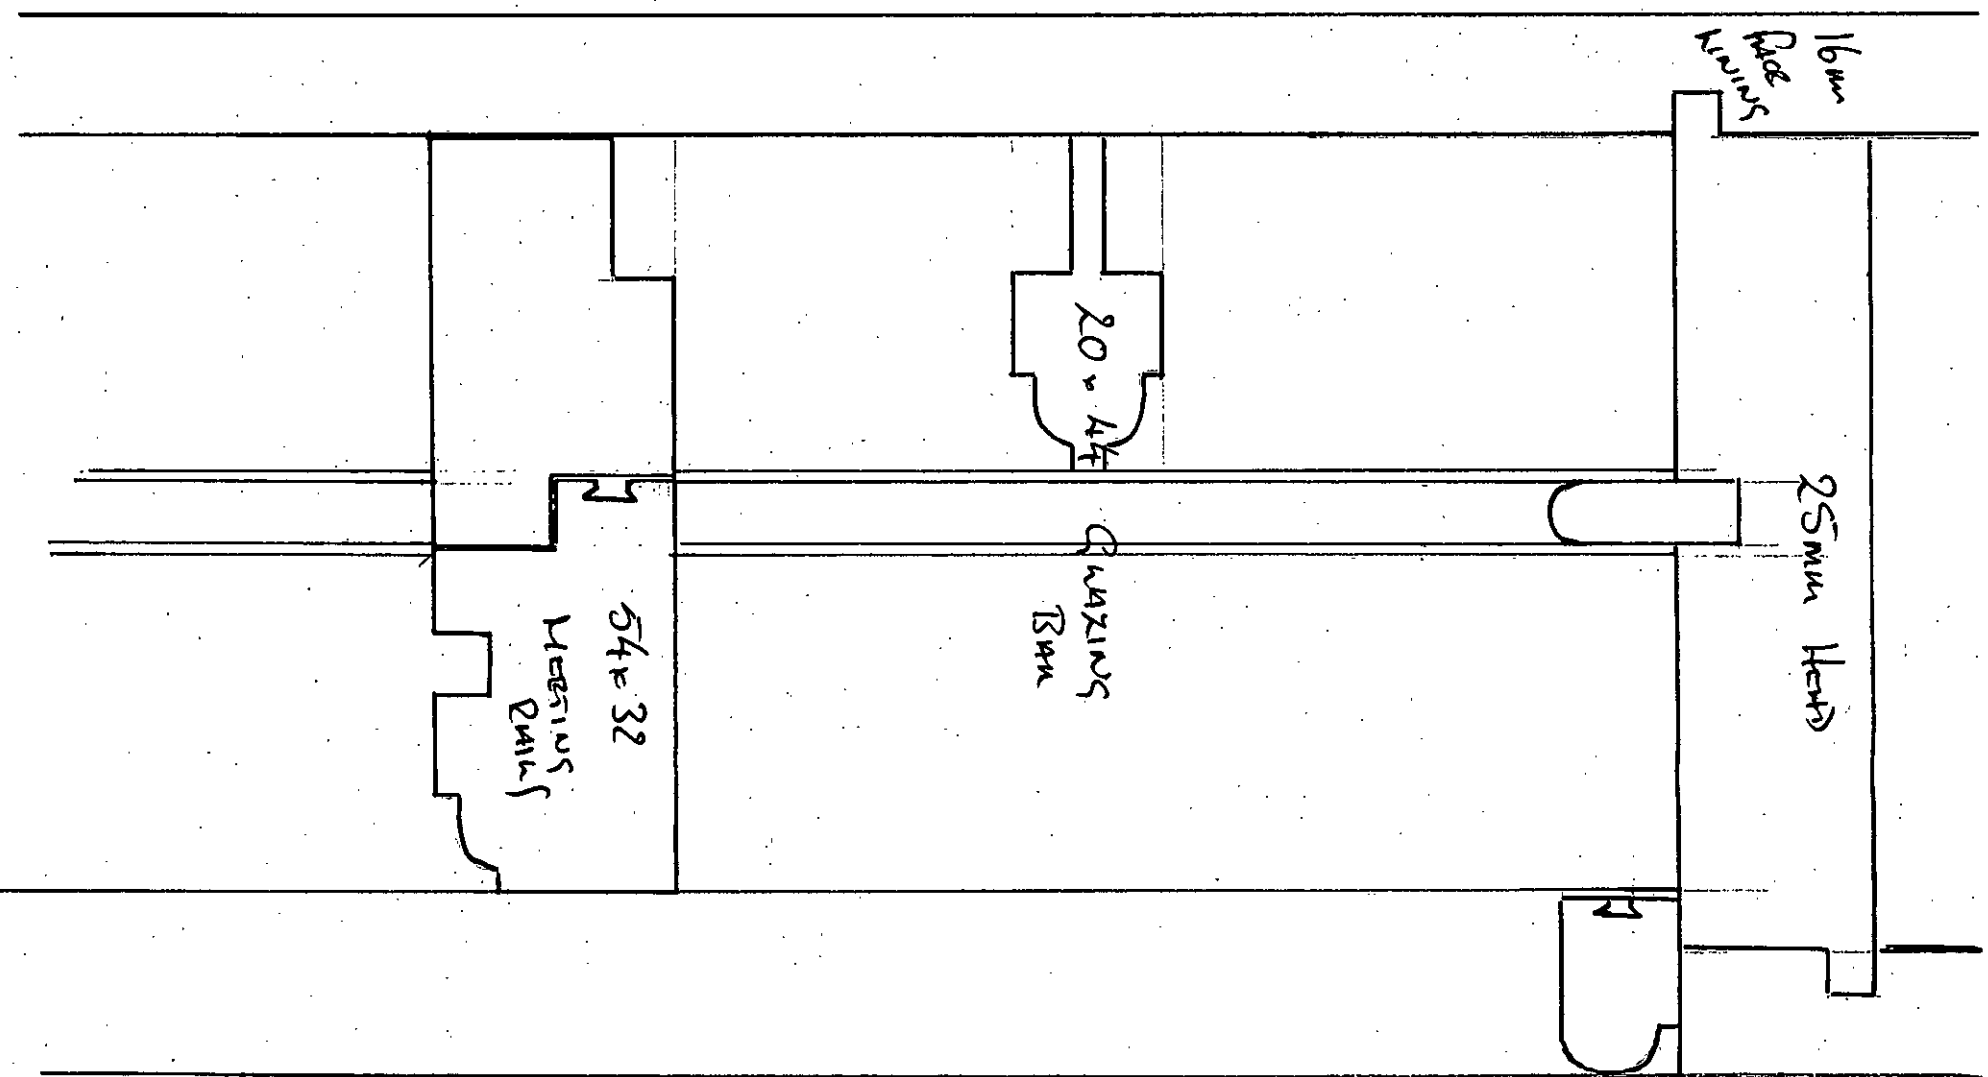

Proposed Sections
Box Frames & Joints
(For S4 Tamaraut St.)
(Armedel, BN18 9DN)
BAT WINDOW
FRONT