


repairs to 54, 2019

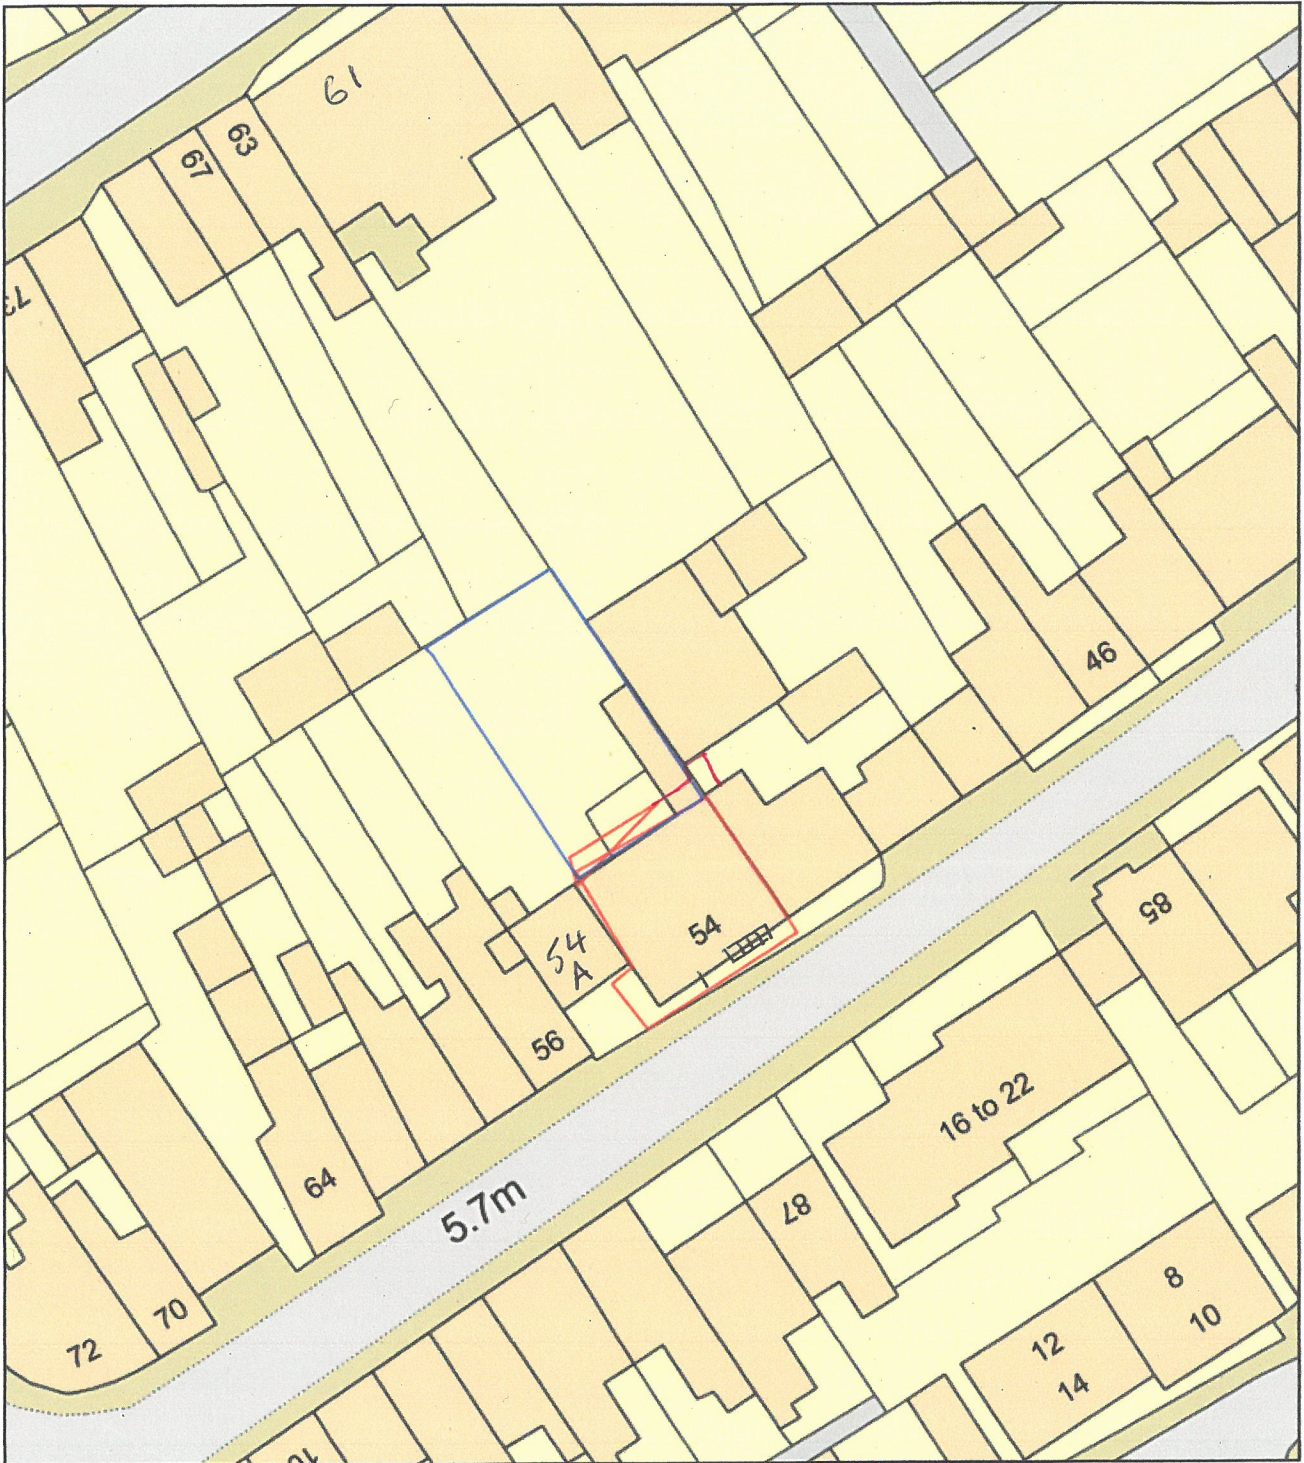

0 20
Metres

Marked in black:
position of 2 bay
windows to be
replaced.



Marked in red: external all elevations to be scaffolded & windows repaired plus access from street and courtyards of two neighbours (54A Tamantst. & 61 Maltravers St.)

Marked in blue:
the rest of the
property of 54 Tamantst.

Plan Produced for: Mr AJ Waite & Ms K Suhrbier
Date Produced: 03 Aug 2018
Plan Reference Number: TQRQM18215132511219
Scale: 1:500 @ A4