


Additional
drawing

Front elevation
of 54 Tavant St.
showing 2 bay windows
one above the other
to be replaced.

Planning consent ref. no.
AB/101/18 L

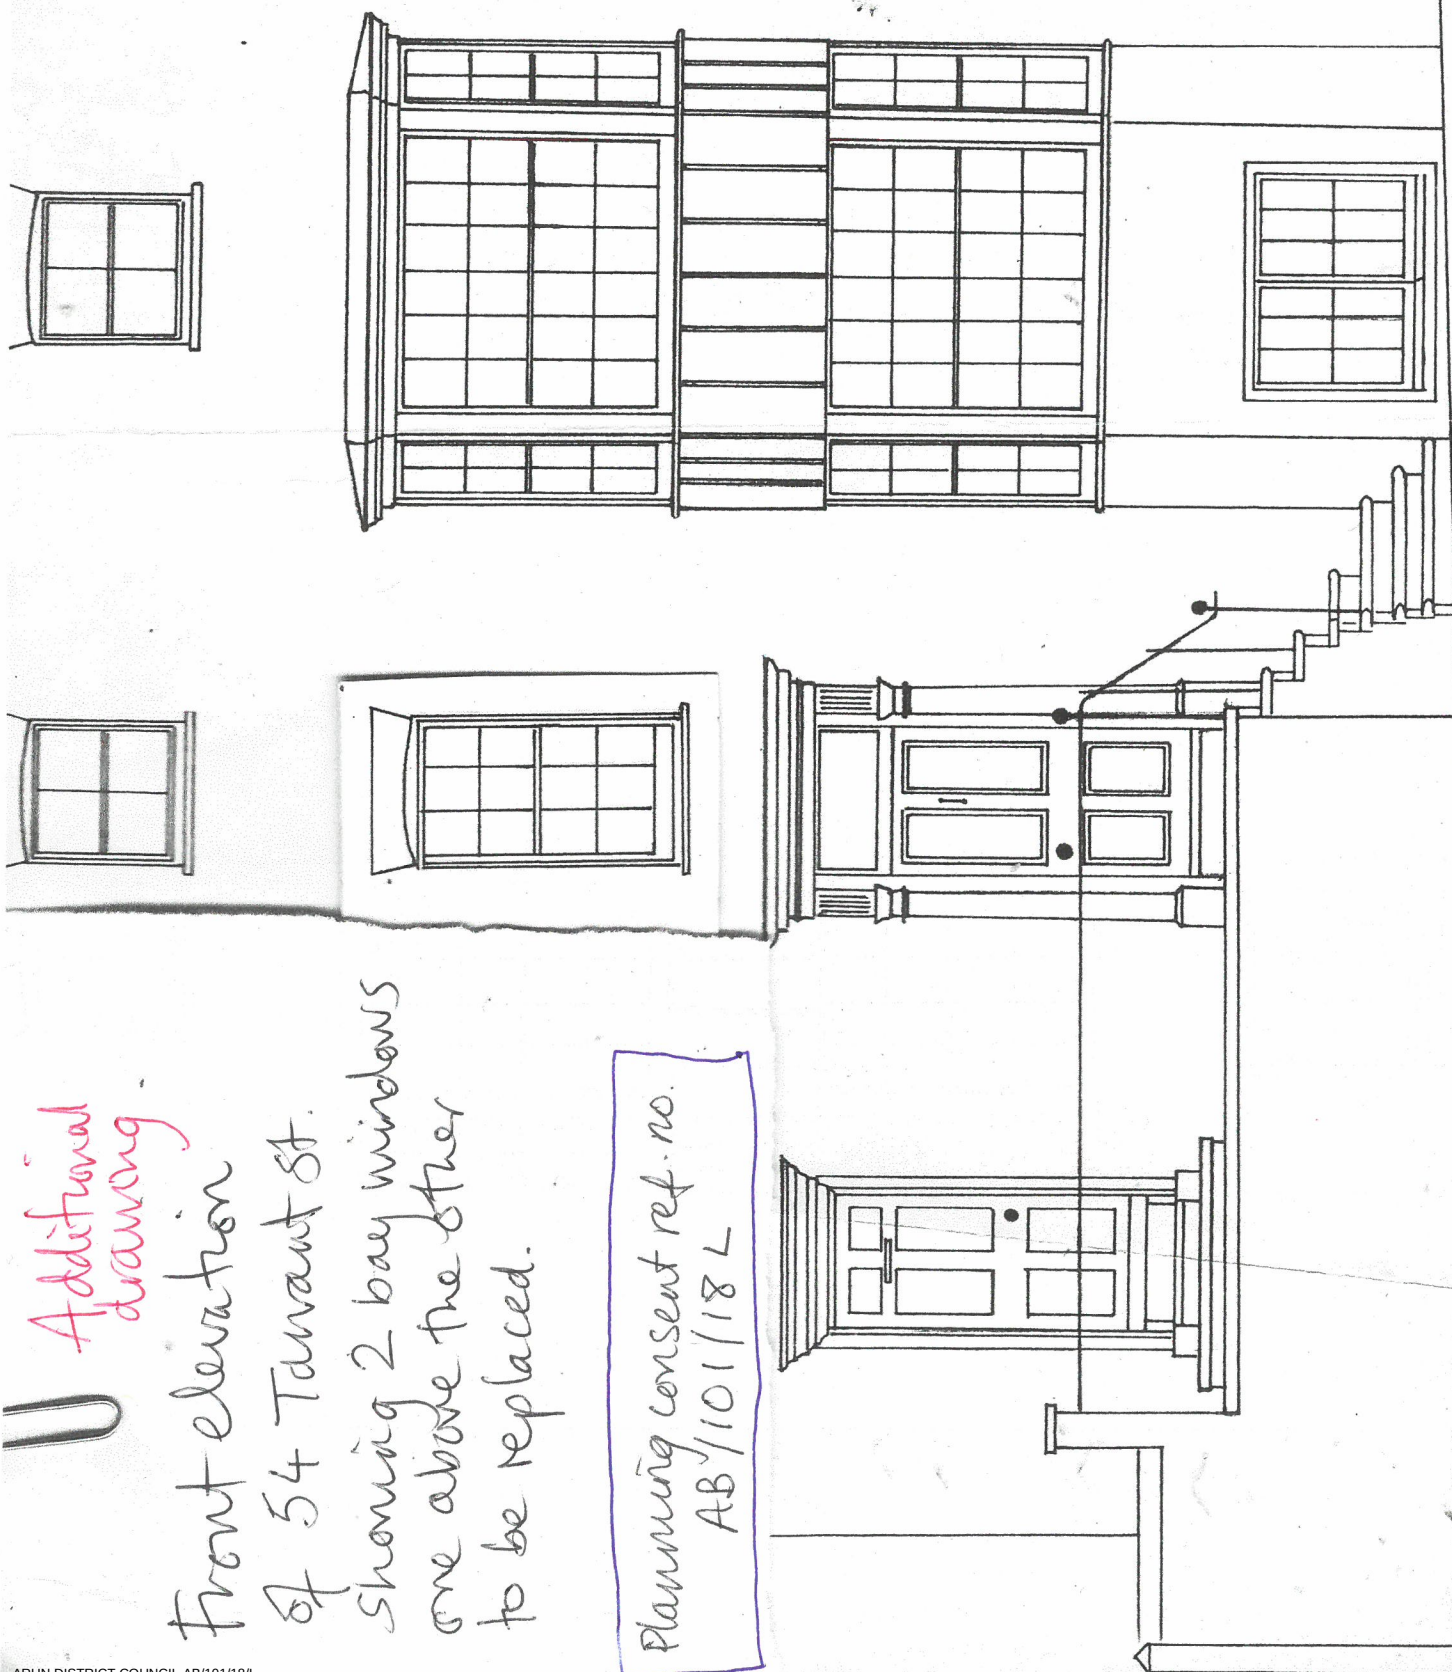

GROUND LEVEL:
HORIZONTAL

BAY WINDOW