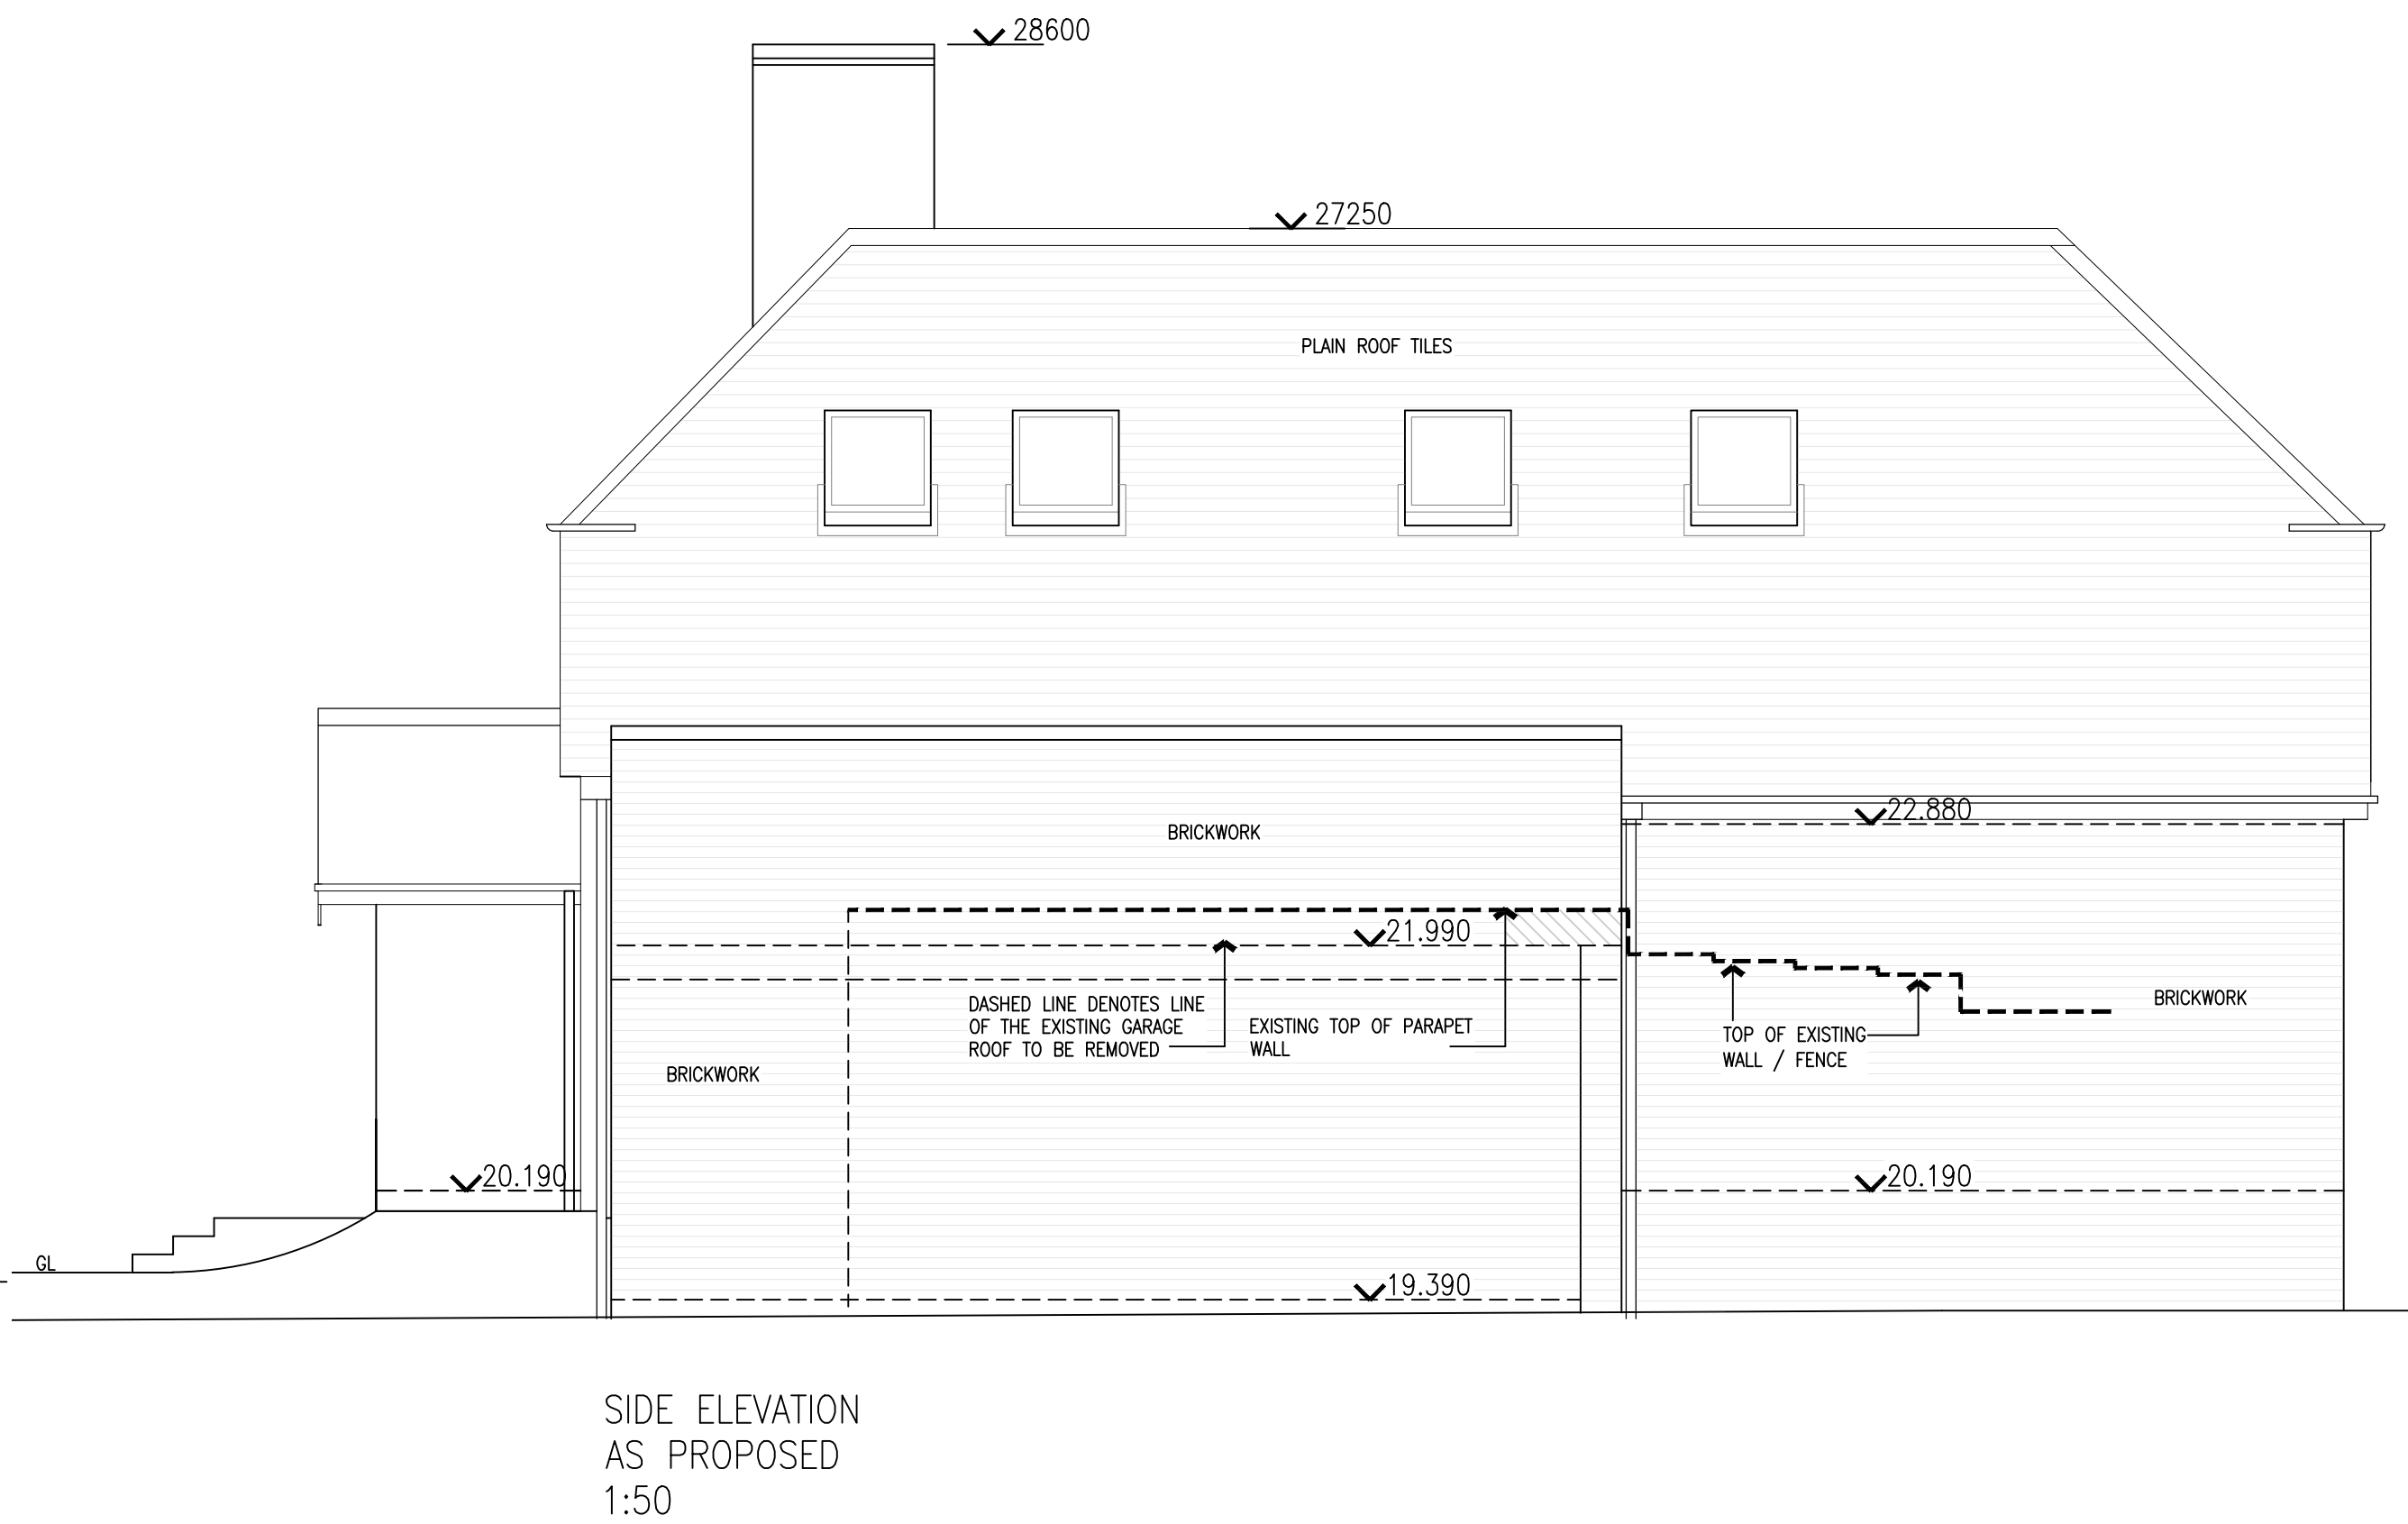
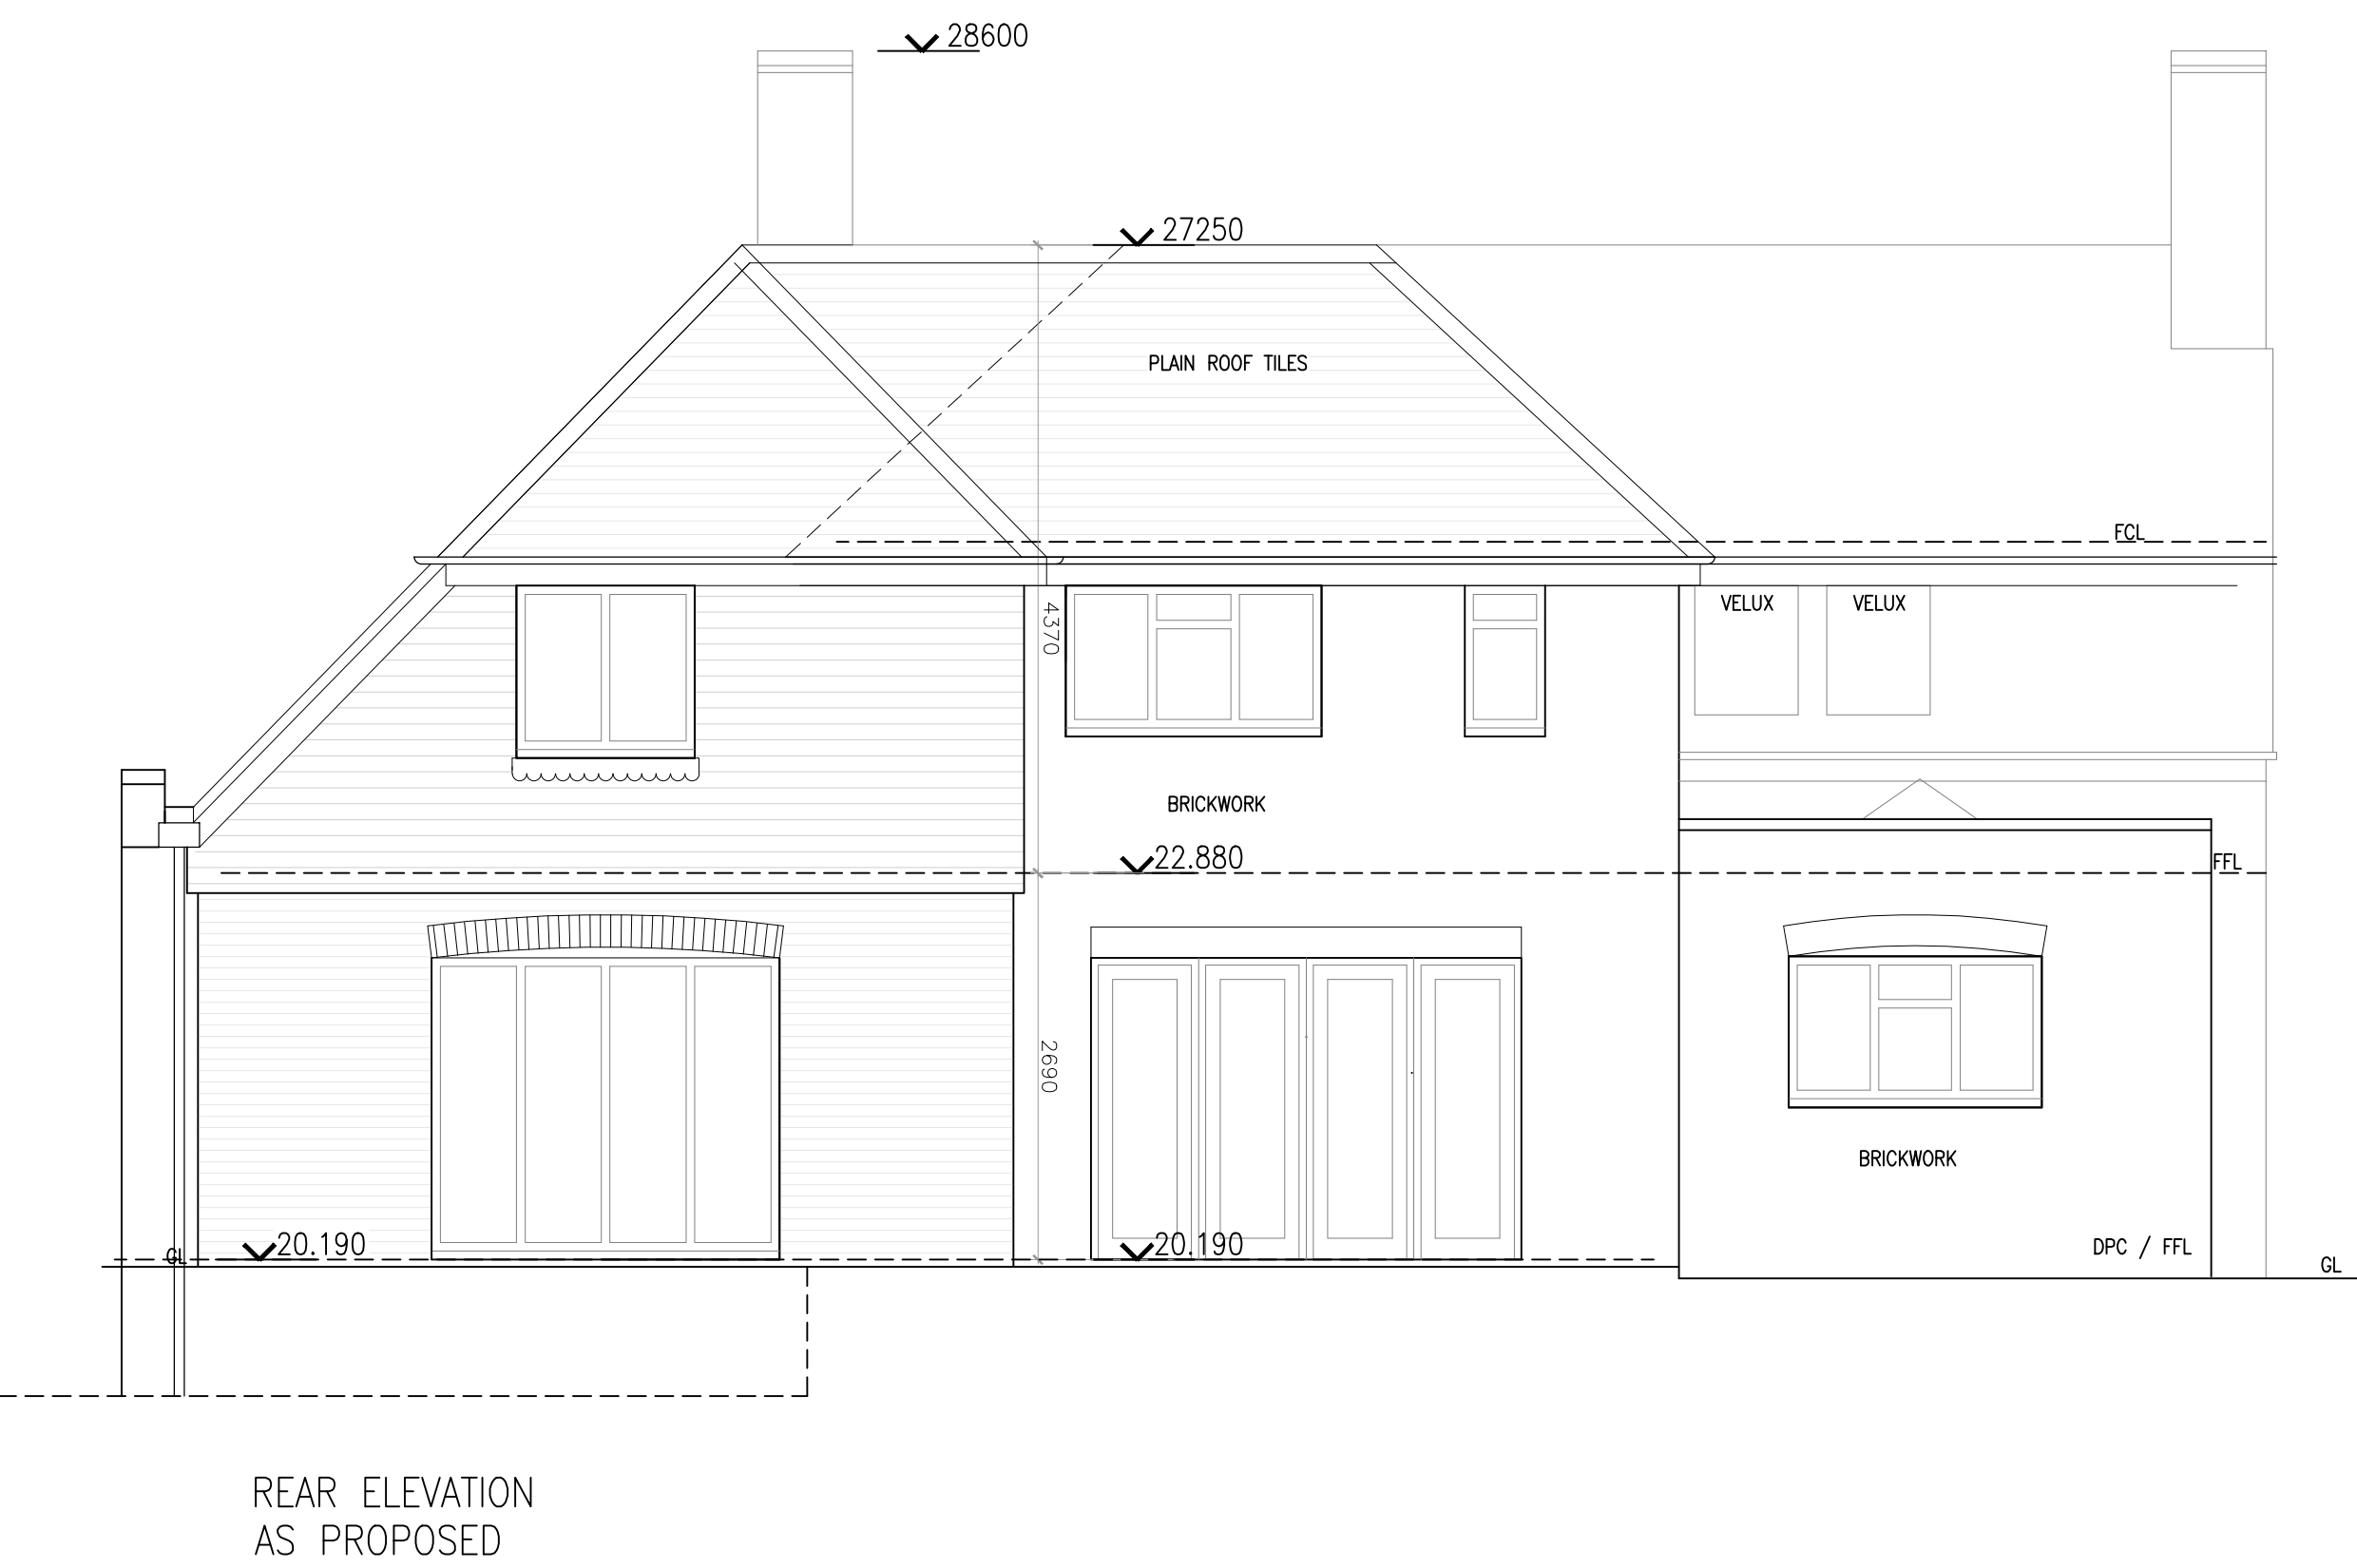
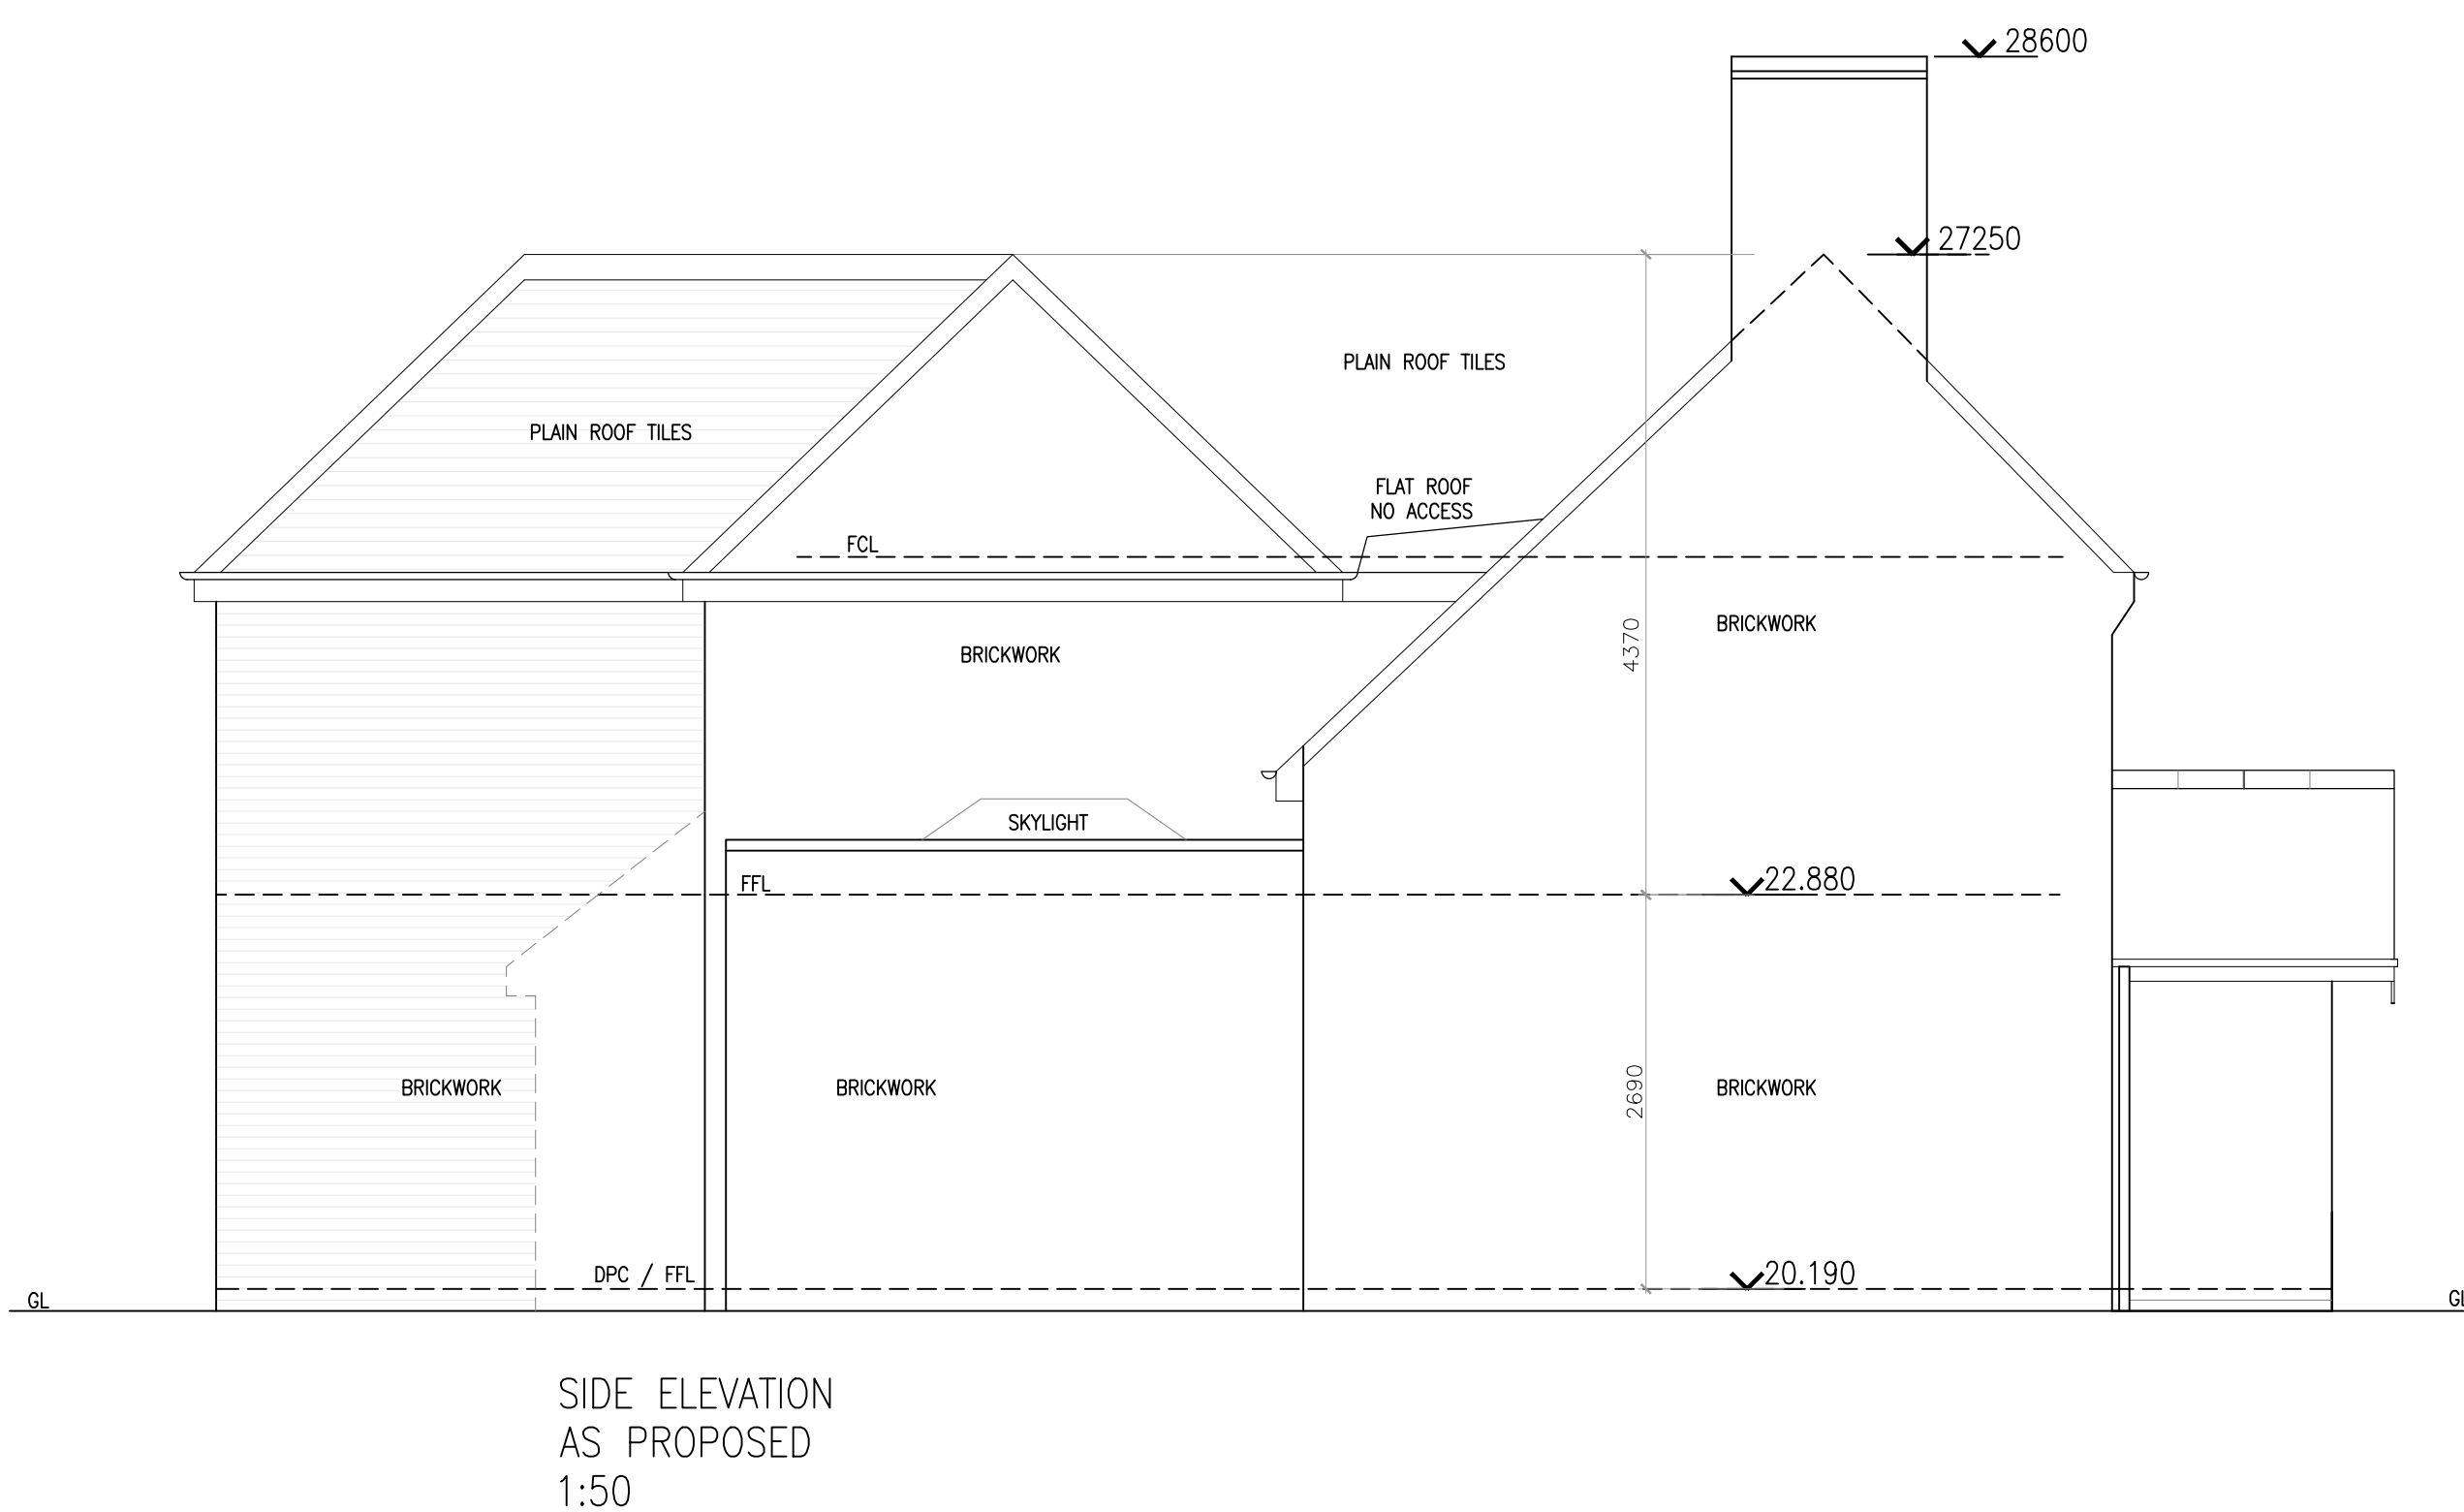
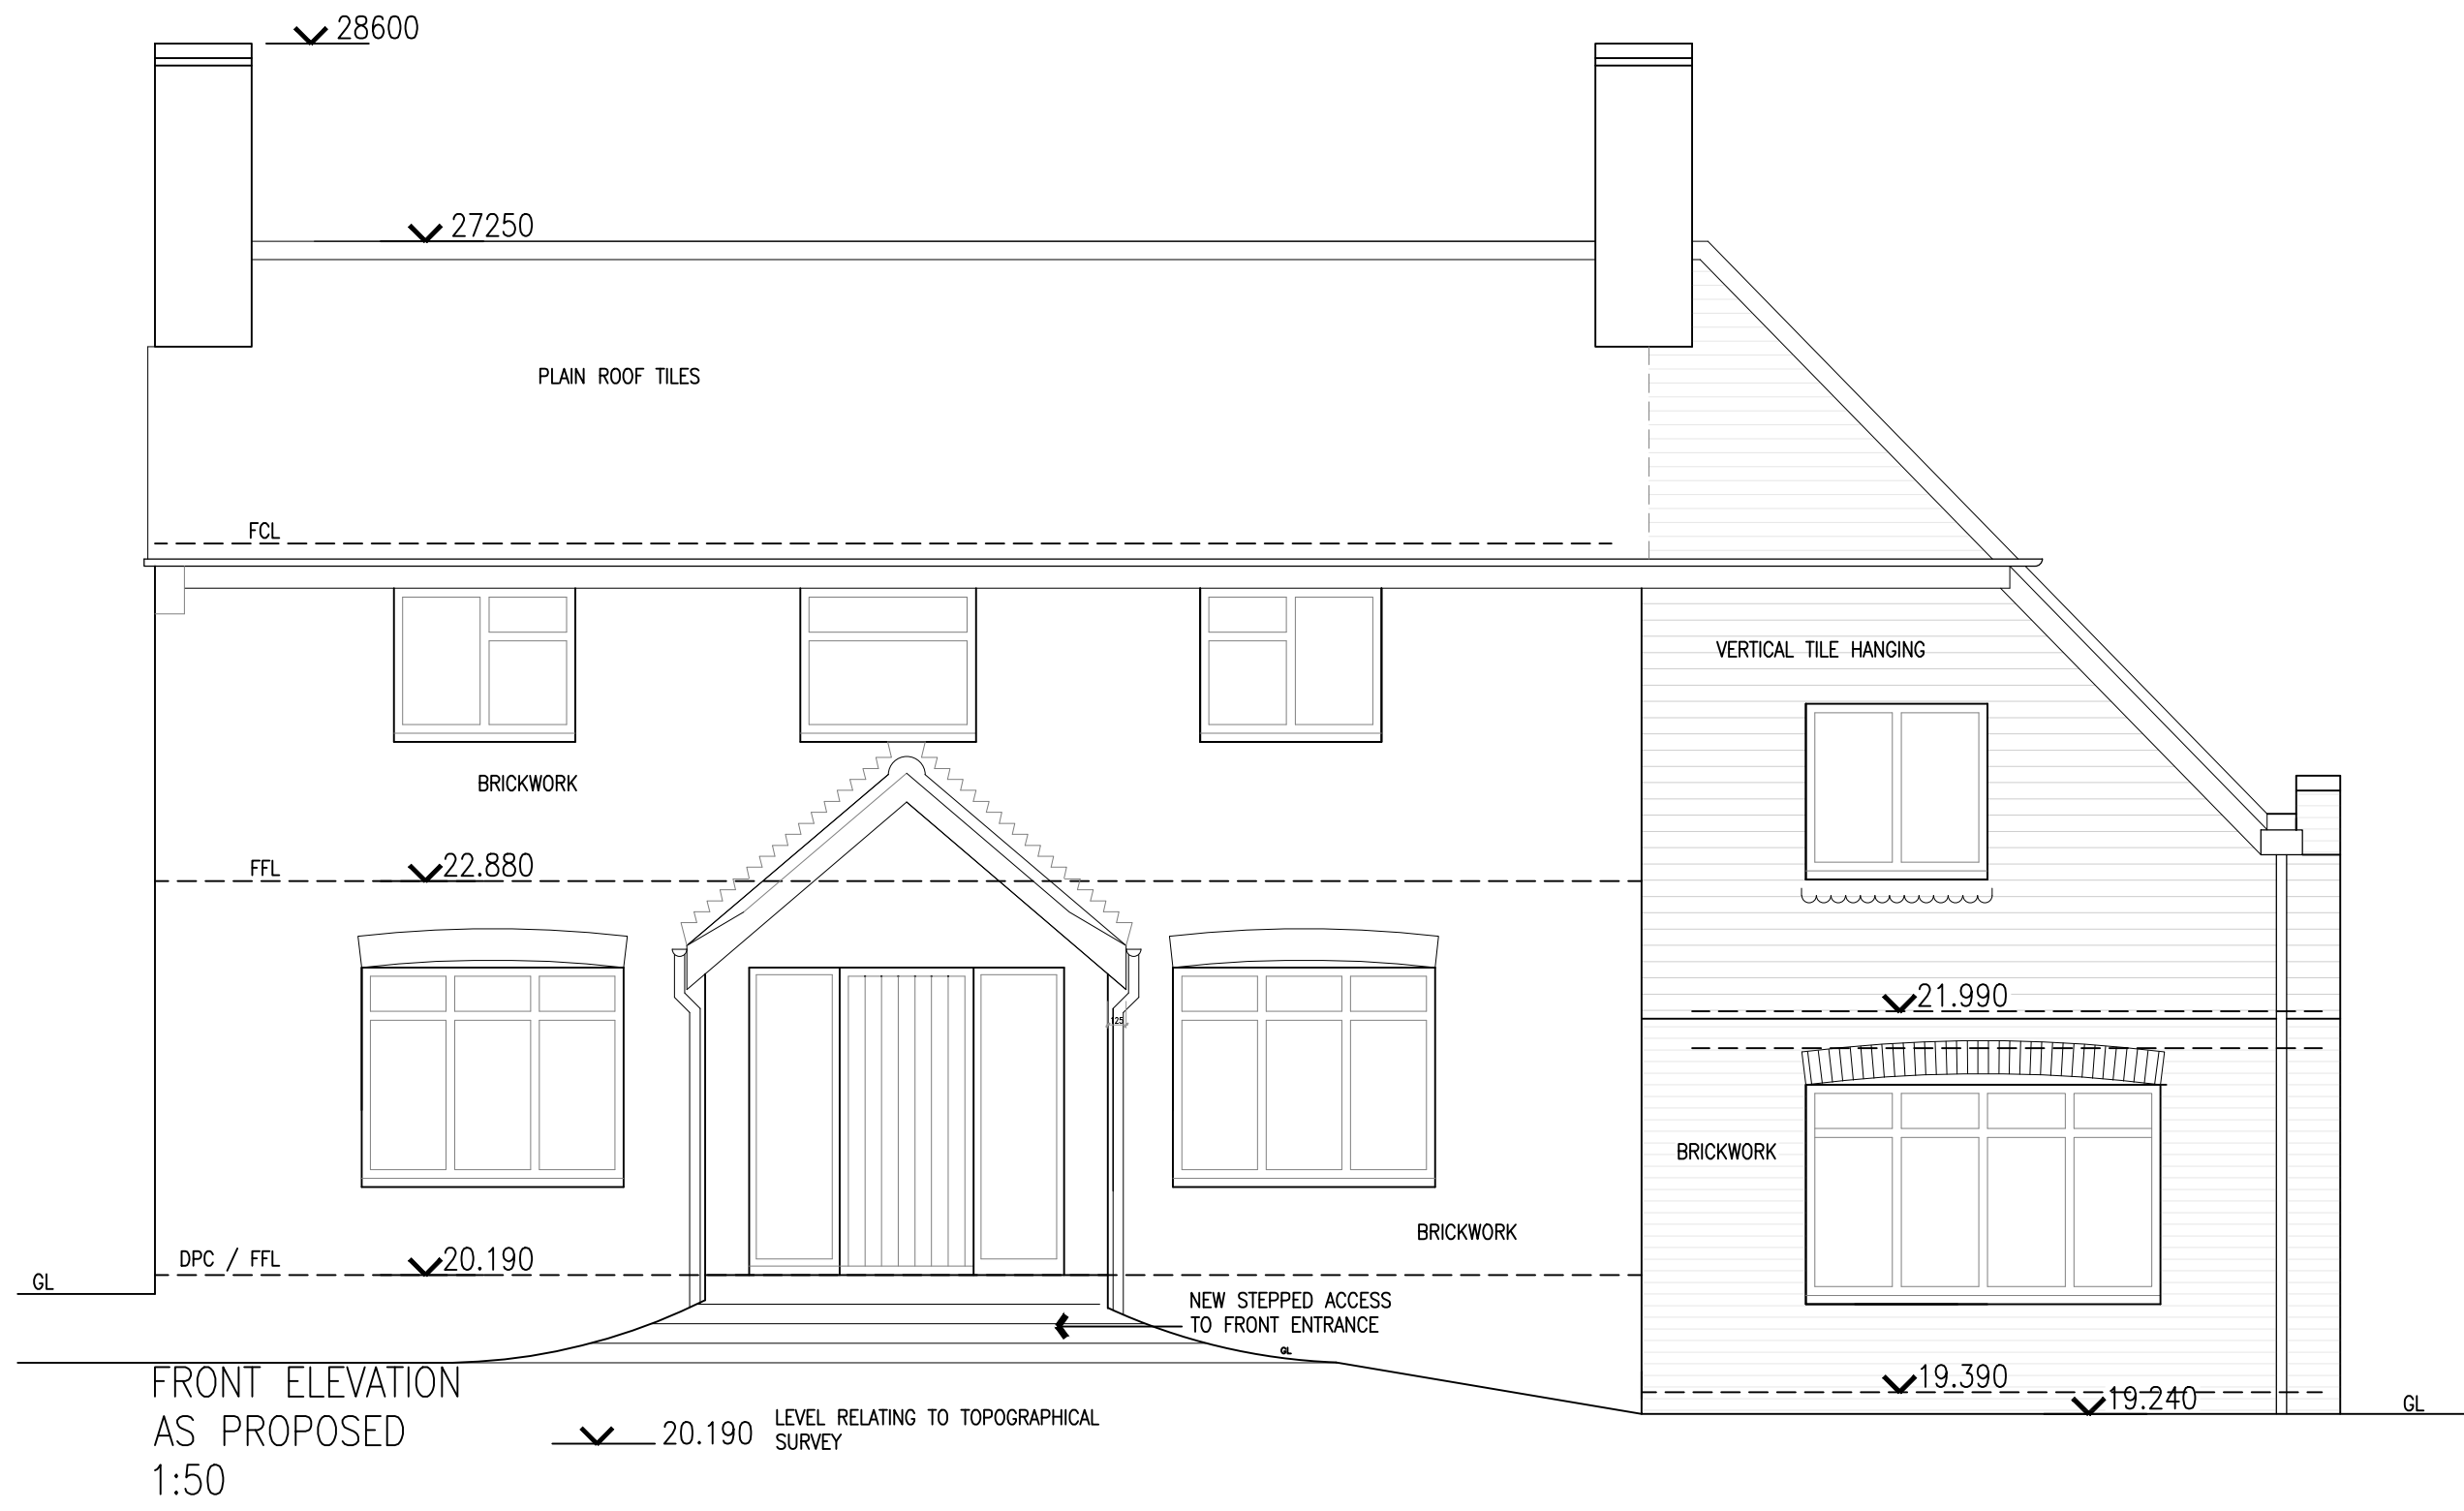


NOTES

- DO NOT SCALE OFF THIS DRAWING EXCEPT FOR PLANNING PURPOSES

- CHECK ALL DIMENSIONS ON SITE BEFORE ANY WORK IS COMMENCED

- ALL GOODS MATERIALS AND WORKMANSHIP MUST CONFORM WITH CURRENT BUILDING REGULATIONS, BRITISH STANDARDS AND CODES OF PRACTICE

- COPYRIGHT OF THIS DRAWING IS RETAINED BY THE ARCHITECT AND IT MUST NOT BE REPRODUCED WITHOUT WRITTEN CONSENT

B	09/08/21	JB	GENERAL REVISIONS
A	16/06/20	JB	GENERAL REVISIONS
REV	DATE	BY	AMENDMENT

folkes architects

1 01903 868629

info@folkesarchitects.co.uk

The Old Forge

6 Church Street

Storrington

West Sussex

BN20 4LA

CLIENT

Mr & Mrs Wilkinson

JOB TITLE

43 Torton Hill Road

Arundel

West Sussex

BN18 9HF

DRAWING TITLE

Elevations as proposed

DATE	Aug 21	SCALE	1:50@A1	DRAWN BY	JB
				CHECKED BY	MF
JOB NO.	19056	DRAWING NO.	2.02	REVISION	B

ARUN DISTRICT COUNCIL 28/07/2023/461