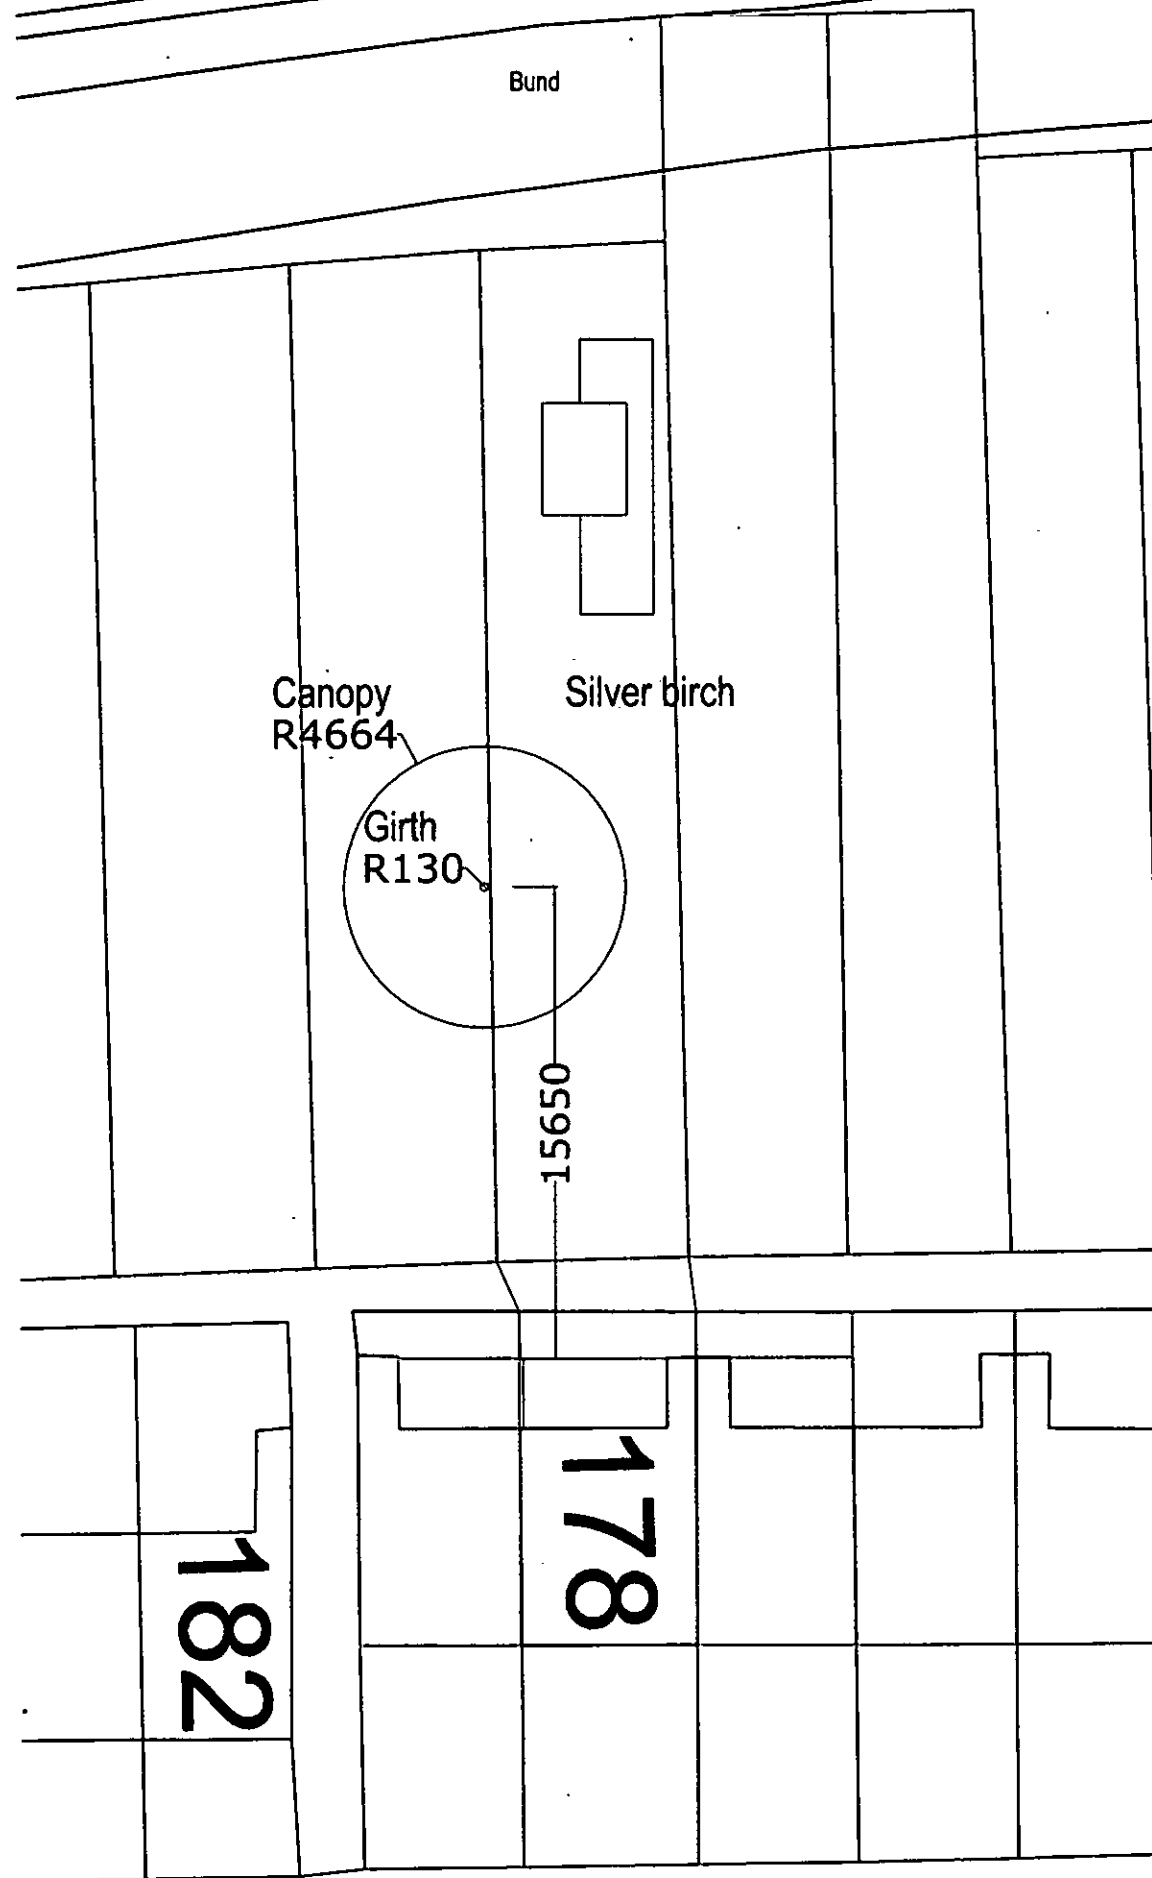


REVISIONS

Description	Date	By
* ***		***

ALL DIMENSIONS TO BE CHECKED ON SITE
 WORK TO FIGURED DIMENSIONS ONLY
 REPORT DISCREPANCIES TO THE REG ARCH
 AT ONCE BEFORE PROCEEDING

ARCHITECTURAL ALLIANCE LTD

14 Hollingbury Gardens
 Findon Valley
 Worthing
 West Sussex
 BN14 0EF

AA

Tel: 01903 872967
 email: studio@architecturalalliance.net

Client
 Mr & Mrs I Kingshott
 178 Fitzallan Road
 Arundel
 West Sussex
 BN18 9JZ

Project Title
 Ground floor extension &
 B&B Garden accommodation
 178 Fitzallan Road
 Arundel
 West Sussex
 BN18 9JZ

Drawing Title
 Tree Drawing

Scale	As Shown	Date	July 2011
Drawn	KGD	Checked	
Drawing No.		Rev.	
TR1/006/11			*

CAD plot date 07/07/11