

NAME: C FOWLER

SITE ADDRESS: DOVE COTTAGE, 13 MT PLEASANT, ARUNDEL, BN18 9BD

QUOTE REFERENCE: 158-19 HCS

DATE: 6-8-2019

GENERAL SPECIFICATION OF MATERIALS:

CONSTRUCTED ENTIRELY FROM WESTERN RED CEDAR

44mm x 94mm CORNER POSTS, 94mm THICKNESS IN SIDES, 44mm x 94mm DOOR JAMBS
AND RAILS, 44mm x 69mm ROOF RAFTERS

4mm TOUGHENED SAFETY GLASS IN SIDES

4MM TINTED, TOUGHENED GLAZING PANELS OR CEDAR SHINGLES IN ROOF

STAINLESS STEEL FIXINGS AND HARDWARE

LARGE PROFILE uPVC GUTTERING

DRAWN 06/08/2019, VERSION 2

DRAWN BY J HANCOCK, GREENHOUSES@WPJUK.COM, TEL. 01889 562 610

**THESE PLANS ARE NOT FINALISED AND ARE SUBJECT TO FURTHER CHANGE AND
AMENDMENT**

**PLEASE READ THESE PLANS CAREFULLY AND INFORM WOODPECKER JOINERY OF
ANY DISCREPANCIES**

**ALL SUBMITTED MEASUREMENTS ARE SUBJECT TO MANUFACTURING TOLERANCES
AND WORKSHOP CONSTRAINTS.**


Oceania Sun Lounges



Oceania Sun Lounges



PLAN


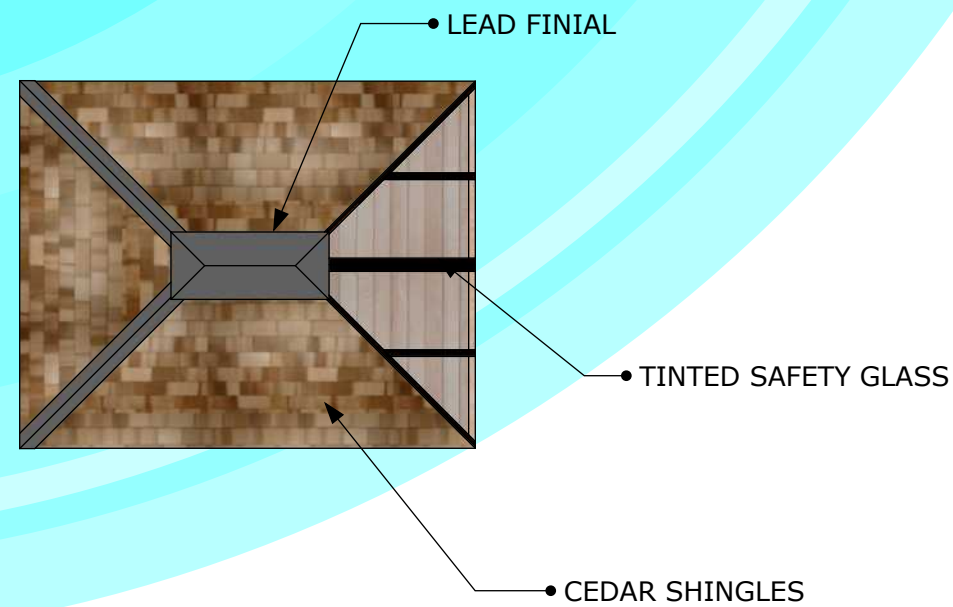


WEST

SOUTH

EAST

NORTH

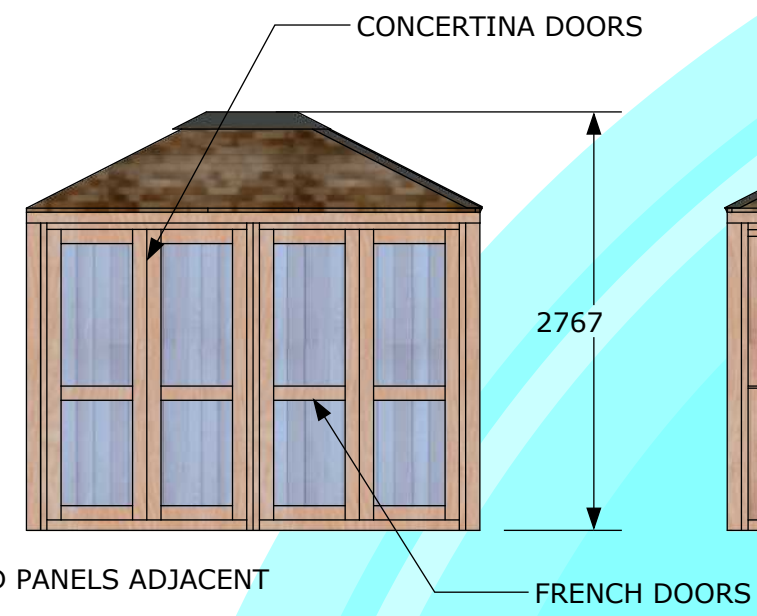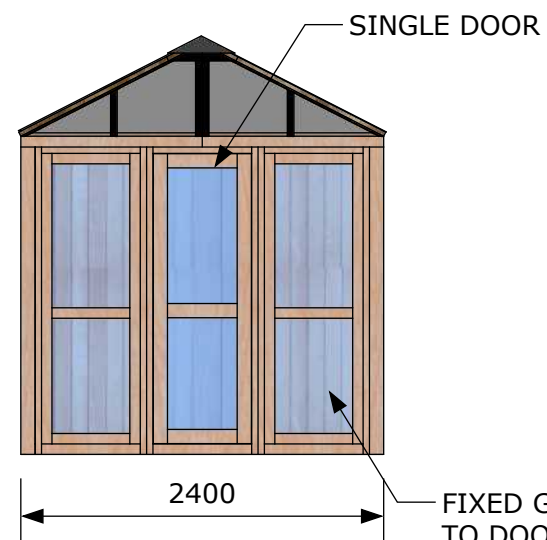

SUN LOUNGE DIMENSIONS
ALL DIMENSIONS APPROXIMATE

SCALE 1:50


UNITS: MILLIMETRES

©OCEANIA SUN LOUNGES 2015, PAGE 2 OF 3

Oceania Sun Lounges



PLAN 1:30

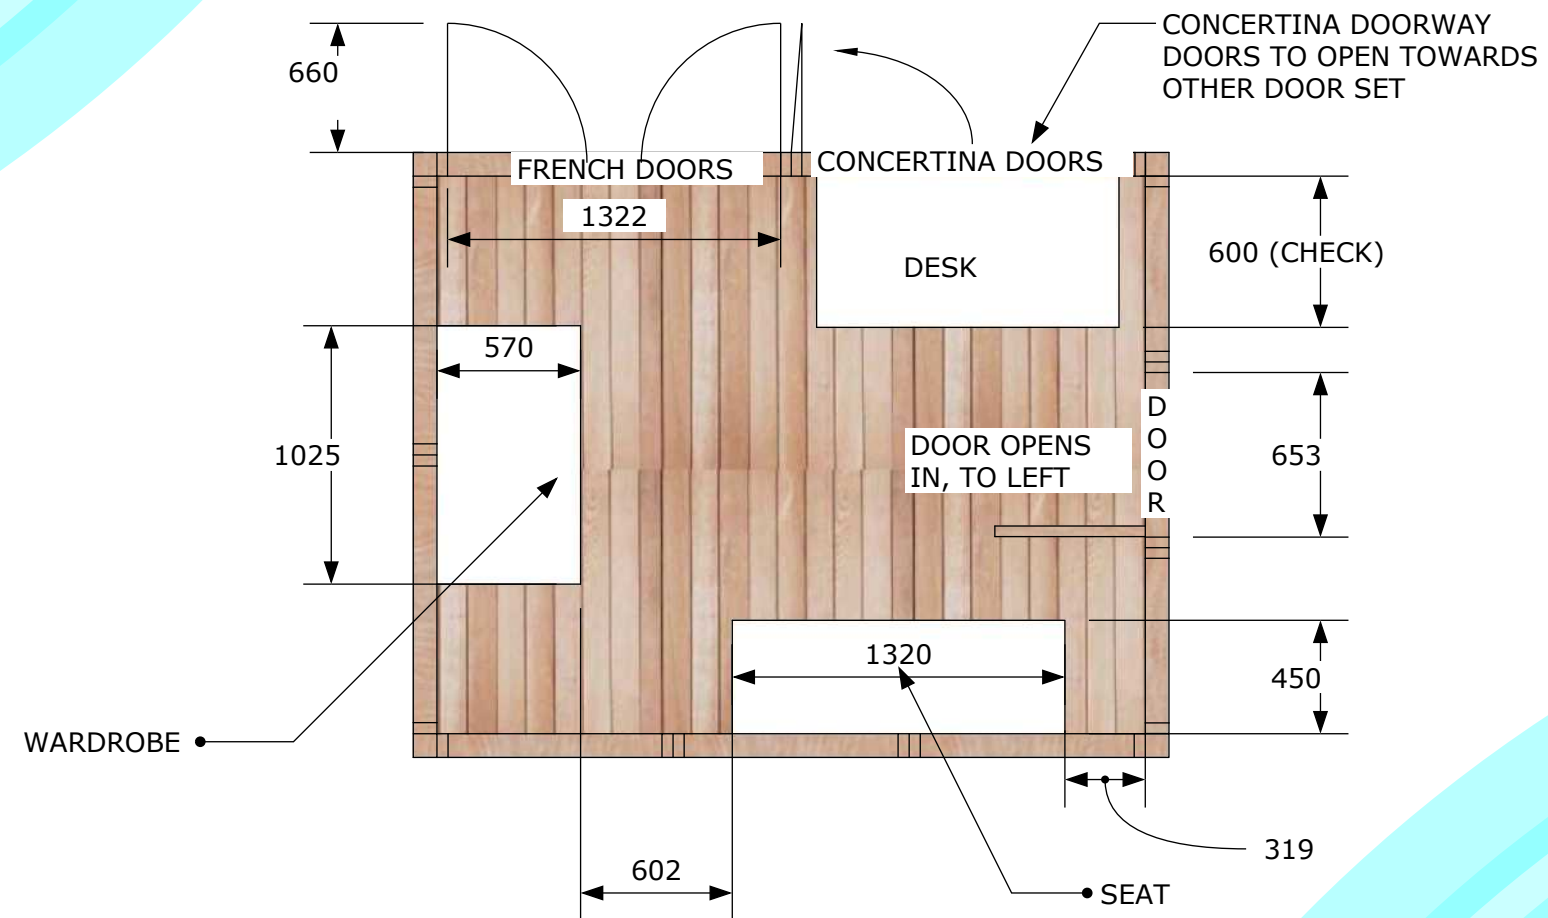

NOTES:

- 602 IS CURRENT ROOM FOR FRIDGE
- SEAT CAN BE MOVED FURTHER TO THE SOUTH ELEVATION TO GIVE EVEN MORE SPACE
- 653 IS DOOR APERTURE