



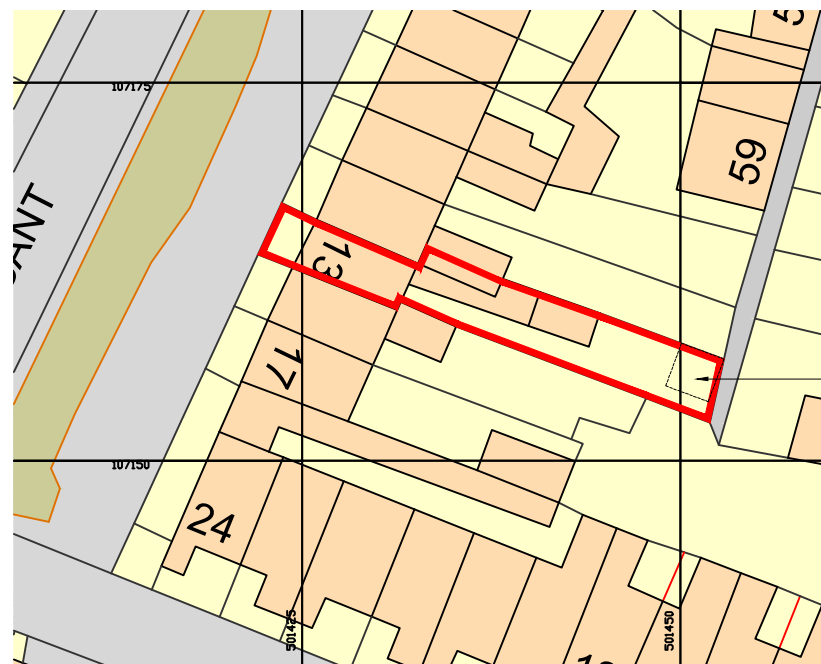


Existing Site / block plan
1:500 @ A3

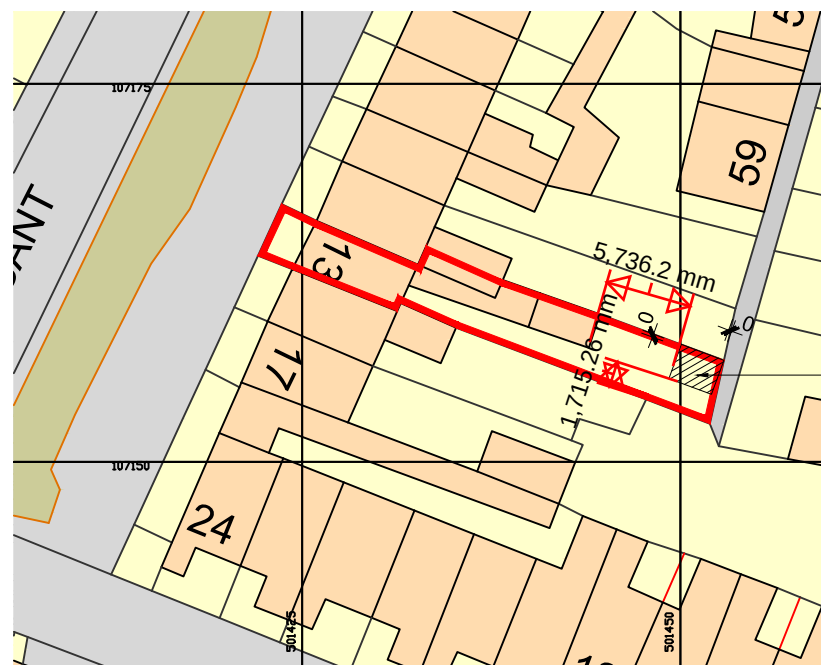


Proposed Site / block plan
1:500 @ A3

TO BE READ IN CONJUNCTION
WITH OCEANIA SUN LOUNGES
DRAWING REF: 158-19 HCS


Old Summer House
to be replaced.

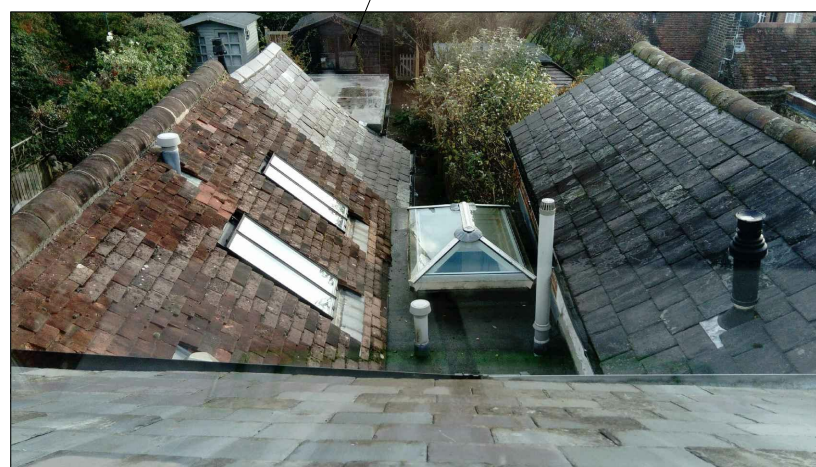


View of Rear Garden

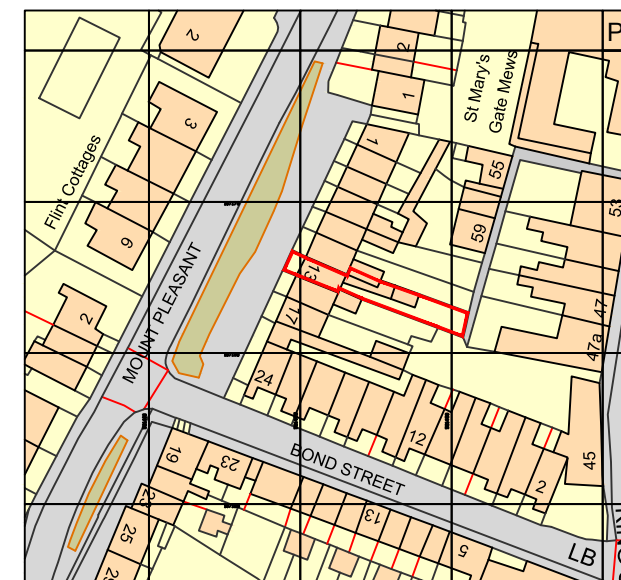


Location plan
1:1250 @ A3

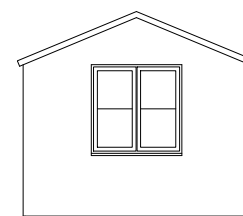


Front

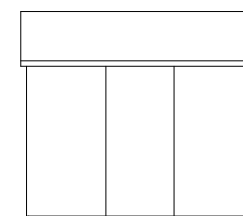

Side

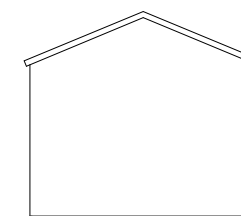


Back

 

Side

Old Summer
House
Scale 1:100

 

Plan

client	project	drawing	date	drawn	drawing no	revision
Christine Fowler	Replacement Summer House at Dove Cottage, 13 Mount Pleasant Arundel, BN18 9BD	Location + site/block plans	Aug 19	pd	0273 / 104	-
No dimensions to be scaled from drawing except for planning purposes. The contractor should check all dimensions on site.			scale	CAD file name:		
			1:1250, 1:500, 1:100 @ A3			

Peter Davey Ltd
construction consultants

49 Park Drive
Rustington
West Sussex BN16 3DY
Tel: 01903 773105
Mob: 07941 402217
Email: peterdavey67@btinternet.com