

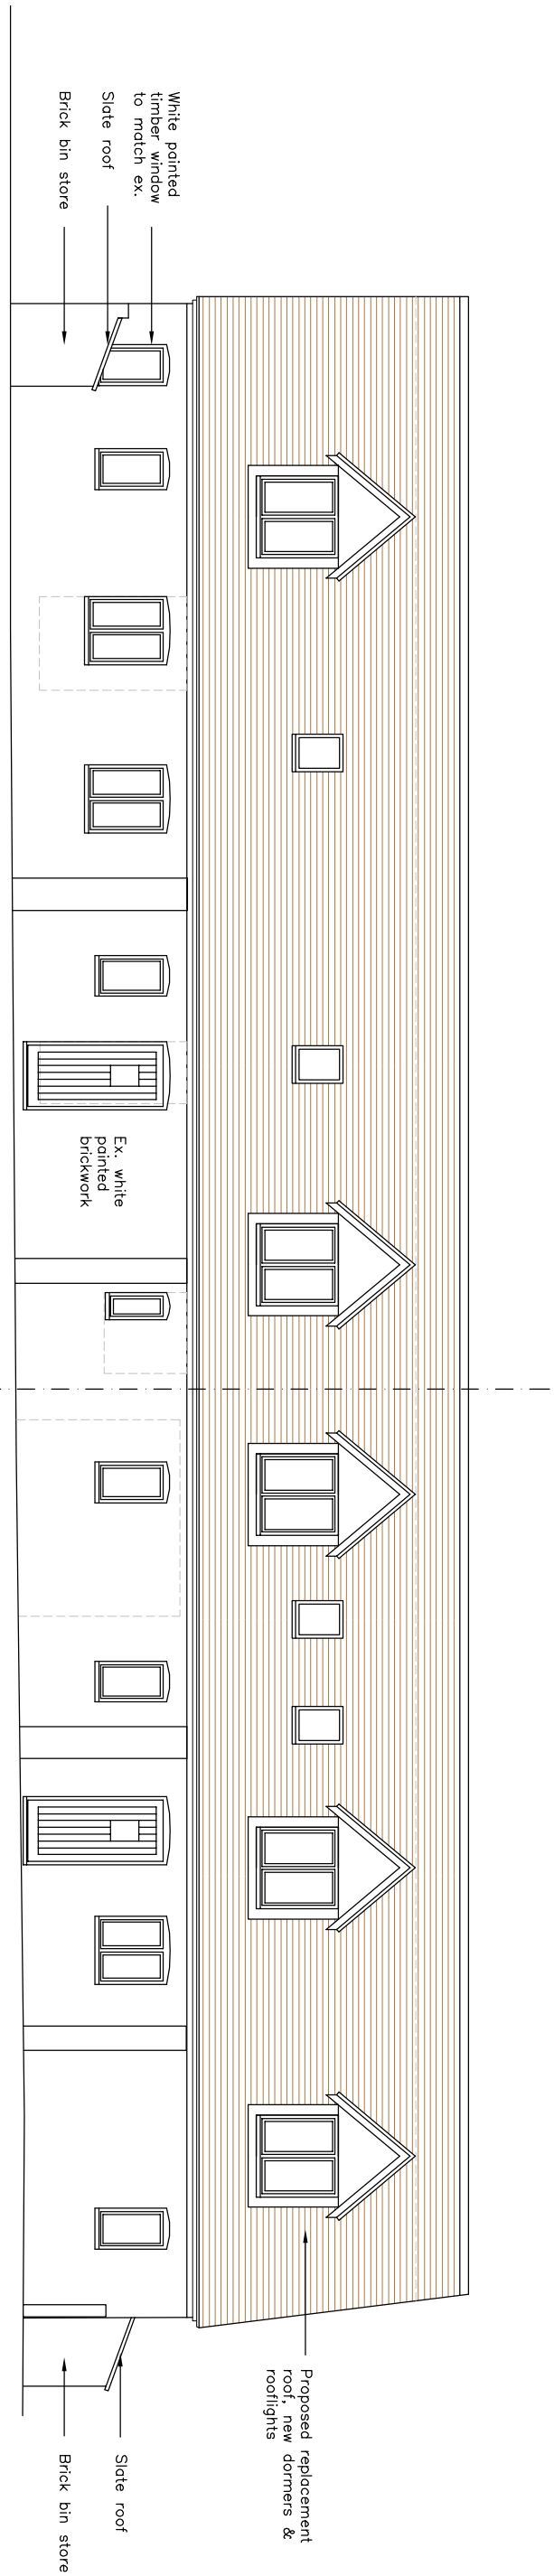



PROPOSED ELEVATIONS 1:100
PLOTS 3 & 4

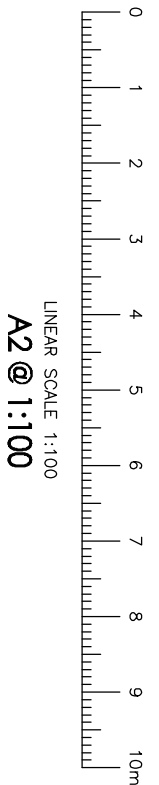


North Elevation

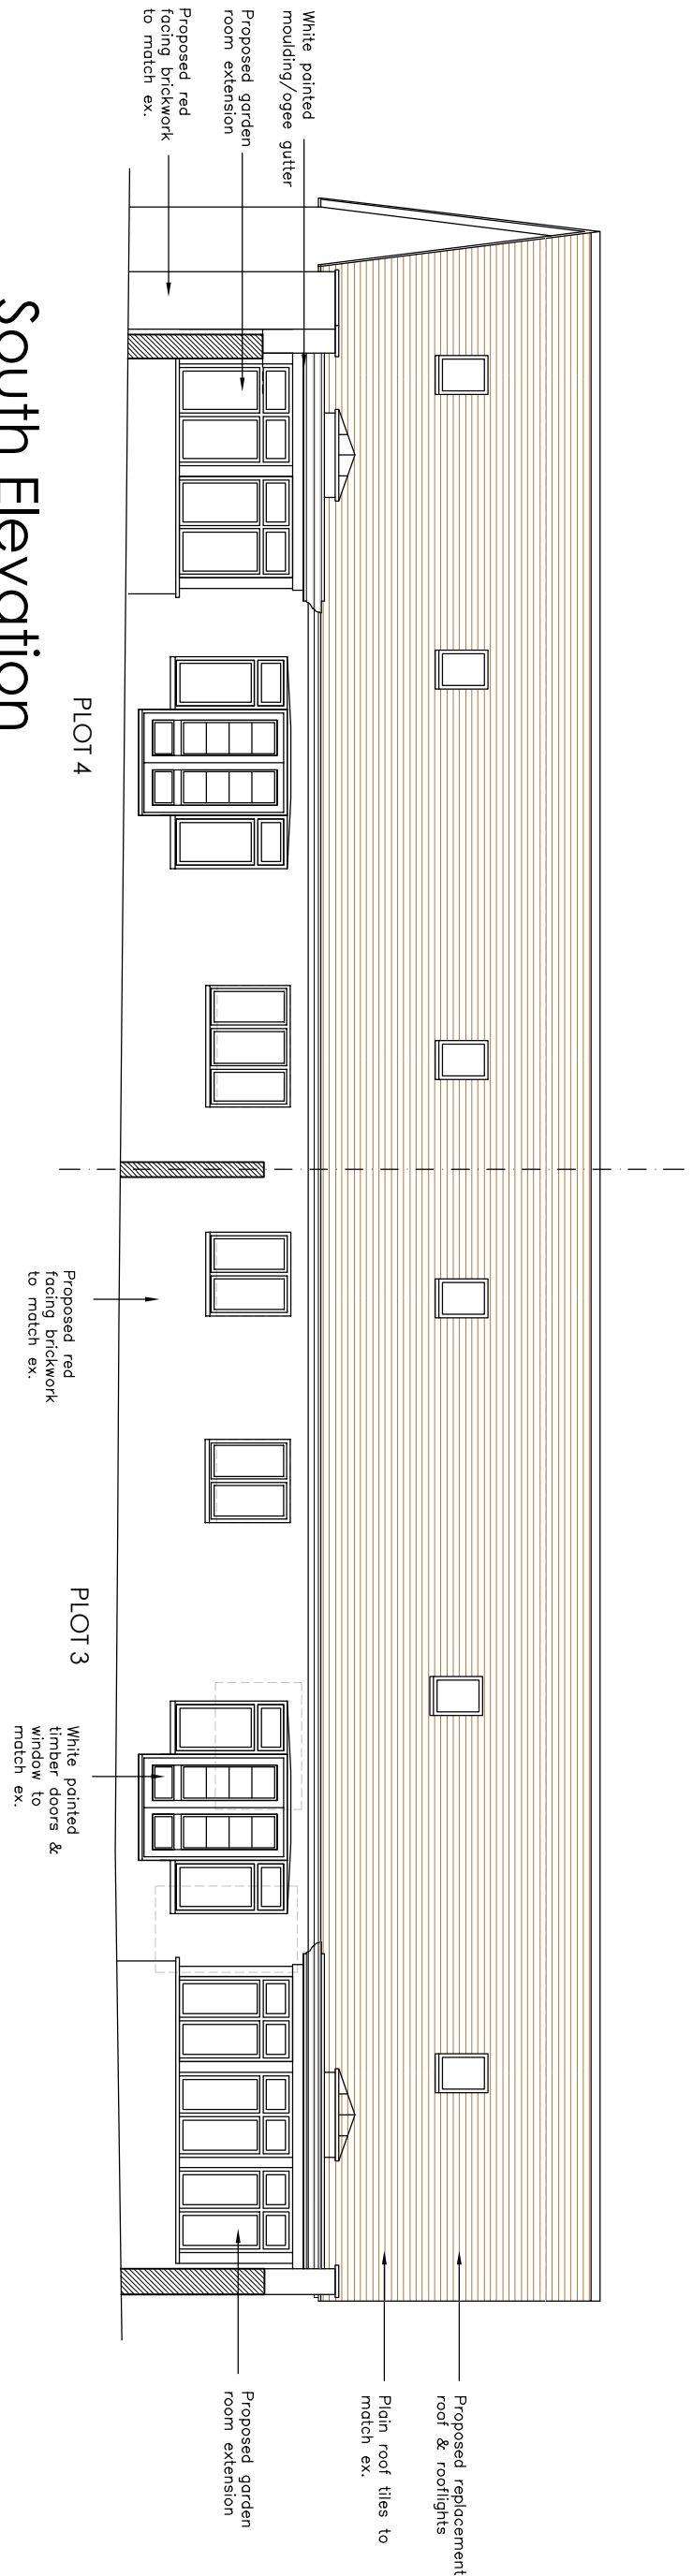

South Elevation

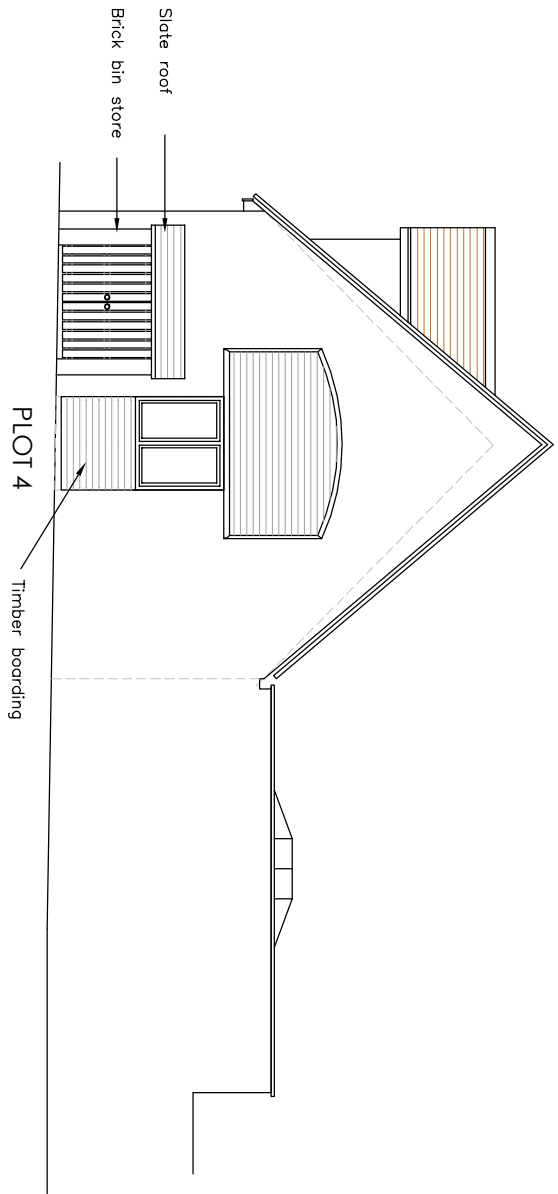

West Elevation

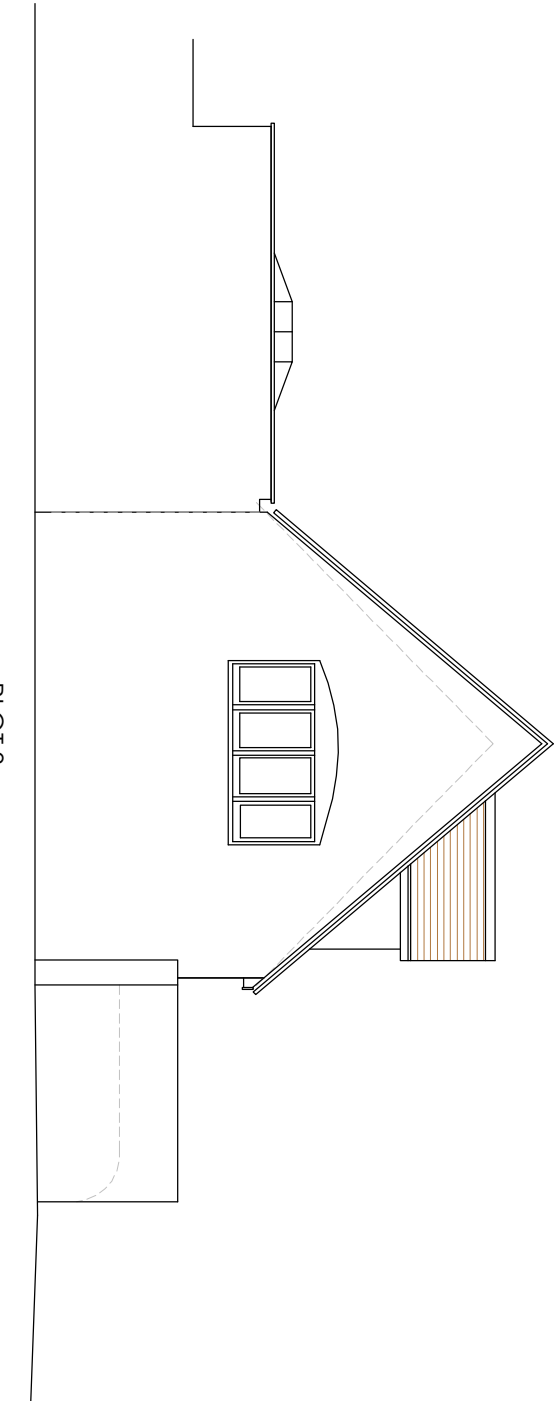

East Elevation



Drawing For Planning Purposes Only

All dimensions and details on this drawing are for planning purposes and should not be used for construction or erection purposes. DO NOT scale from this drawing. Should be planning purposes, use figured dimensions if available. Any discrepancies should be highlighted without delay. The drawing has been produced with information from a photographically surveyed site. By office. All information presented derived from this survey drawing is deemed to be accurate and ADP Architects Ltd cannot be held accountable for any discrepancies discovered on site. F IN DOUBT ASK FOR CONFIRMATION.