COUNTY SIGNS

email : design@county-signs.co.uk www.county-signs.co.uk

UNIT 13 ORCHARD ESTATE CHRISTEN WAY
PARKWOOD MAIDSTONE KENT ME15 9YE

T. 01622 672232
F. 01622 752559

Job Title

THE RED LION
45 HIGH STREET
ARUNDEL
BN189AG

Drawing No.	RI0754i
Date	16 / 01 / 06
Drawn by	MJS
Scale	1:150 & 1:25 @ A3

SPECIFICATION

① New set of 40mm deep ali letters stood of brick fascia by 35mm clear locators.
Letters to house white L.E.Ds to give soft halo illumination.
Overall span 3200mm x 300mm
Height above ground 2850mm

② New swing sign fitted to existing metal bracket.
Sign to have hand painted pictorial image with gilded house name.
Sign to be made from 75mm X 50mm softwood Timber, overall size 915mm x 1220mm
Double pictorial trough Lights to Illuminate
Height above ground 3400mm.

③ New painted timber amenity board with bullnose mouldings. Sign to have gilded signwriten text wording 1200mm x 800 mm
Height above ground 975mm.

④ 4 off up / down lights to wash columns to highlight entrances. *(SEE DRAWING FOR SPECIFICATION)*
Height above ground 2750mm.

COLOURS:

- FARROW & BALL OLIVE SIGNS & MOULDINGS
- METALIC GOLD HOUSE NAMES
- GILDED SECONDARY TEXT
- CREAM PIN STRIPES & DIVIDERS

② 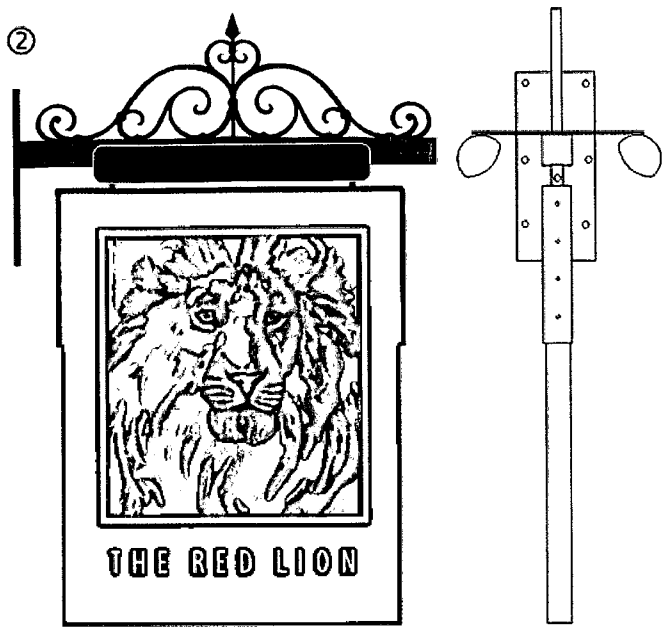

③ 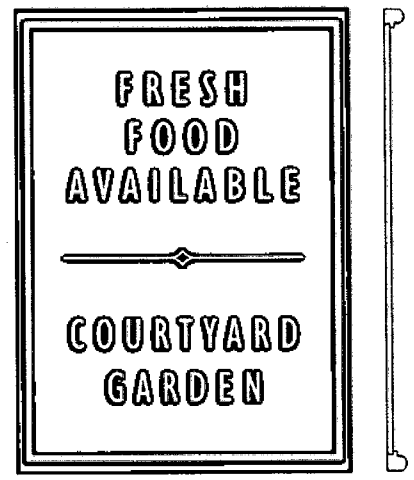

④ 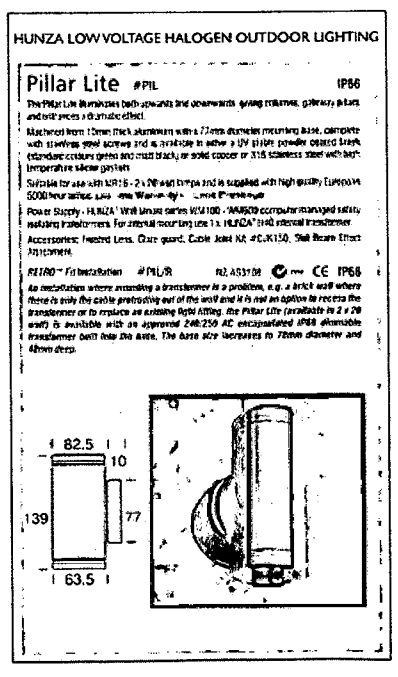

① THE RED LION

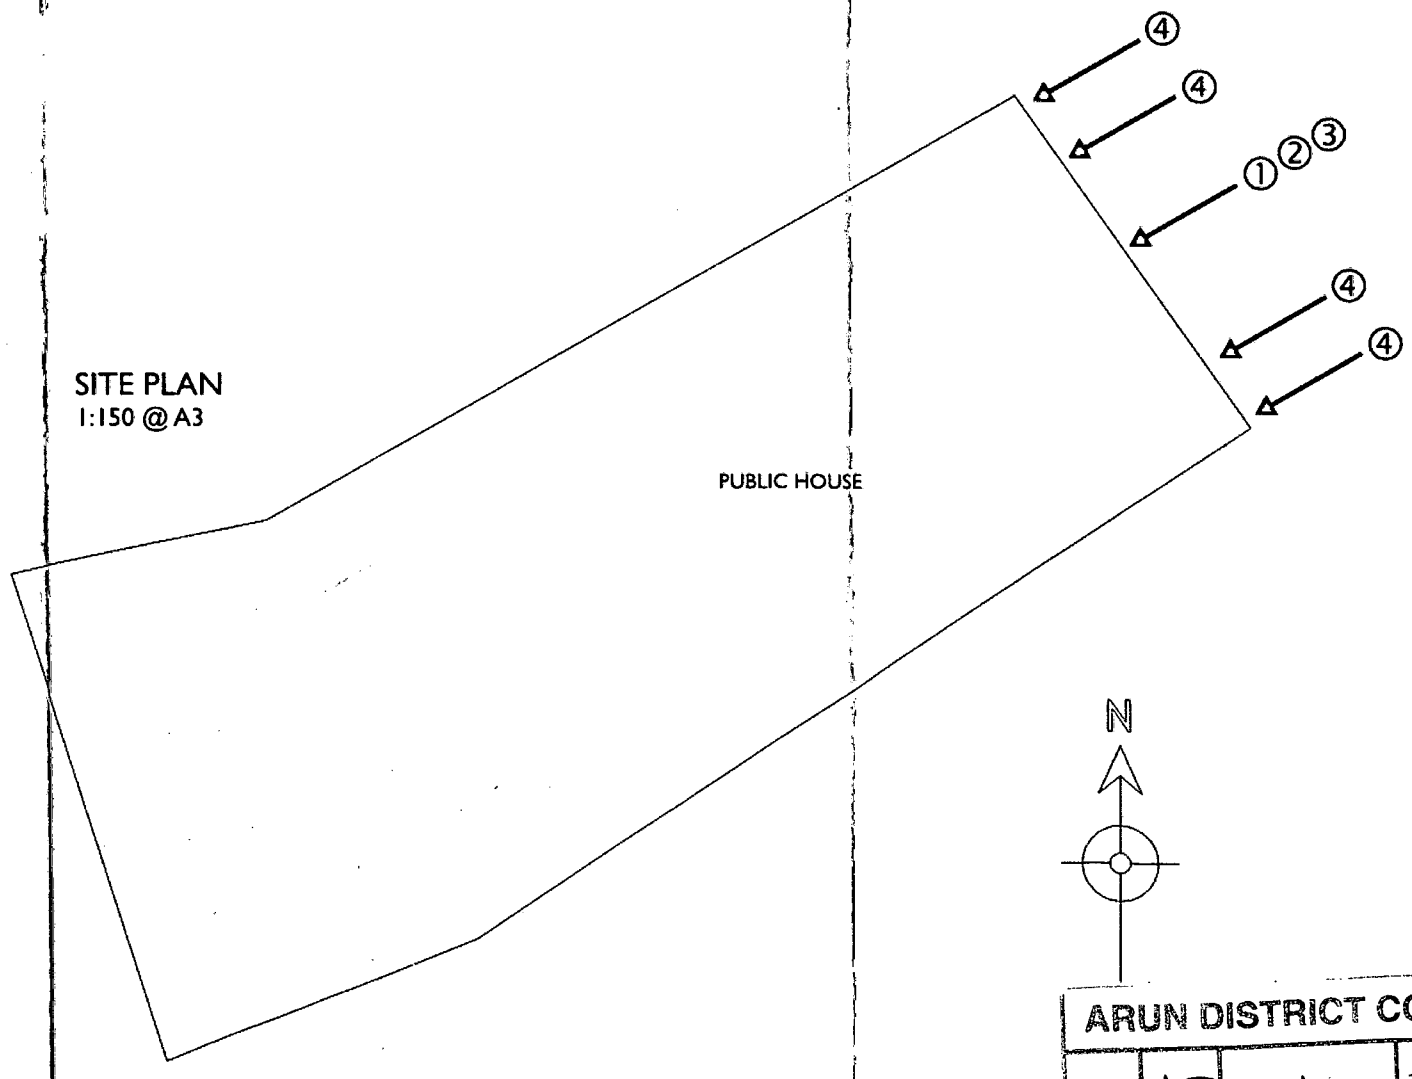

SITE PLAN
1:150 @ A3

N

ARUN DISTRICT COUNCIL
No. AB/104/06/A
RECEIVED 19/06

ARUN DISTRICT COUNCIL:AB/104/06/A 01/09/2006