

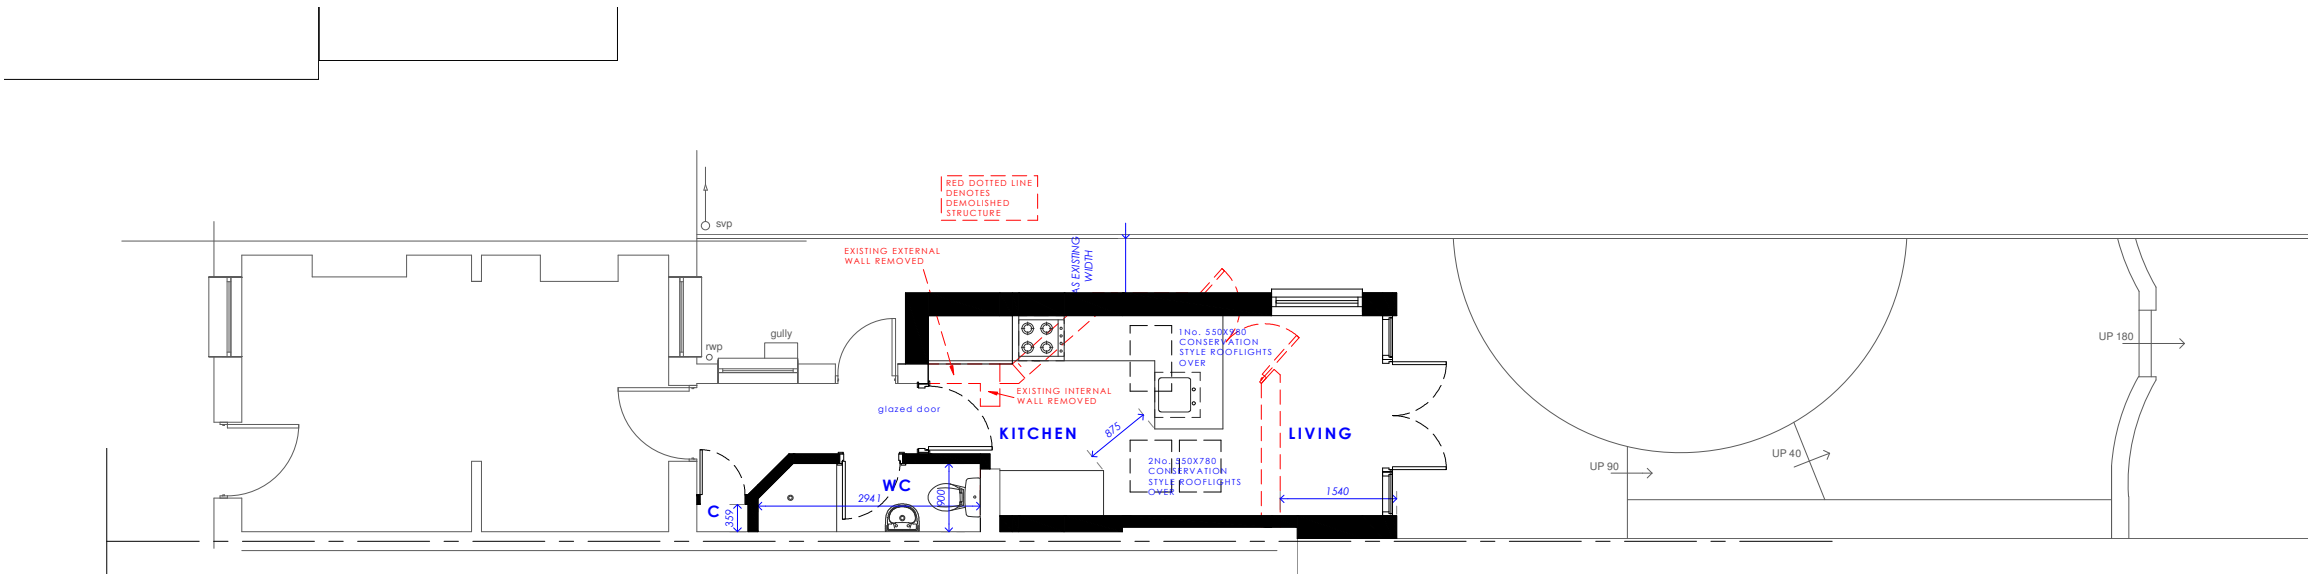



© this drawing is the copyright of look. design + build [l.db]
l.db design responsibility is limited to the design of the permanent
works as finally constructed by l.db as part of the design + build service.

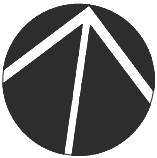


GROUND FLOOR PLAN 1:100

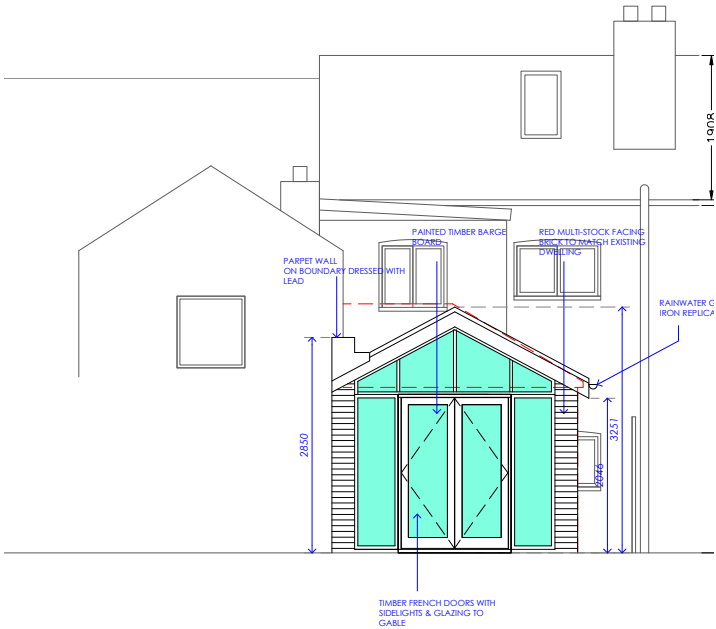

REAR ELEVATION 1:100

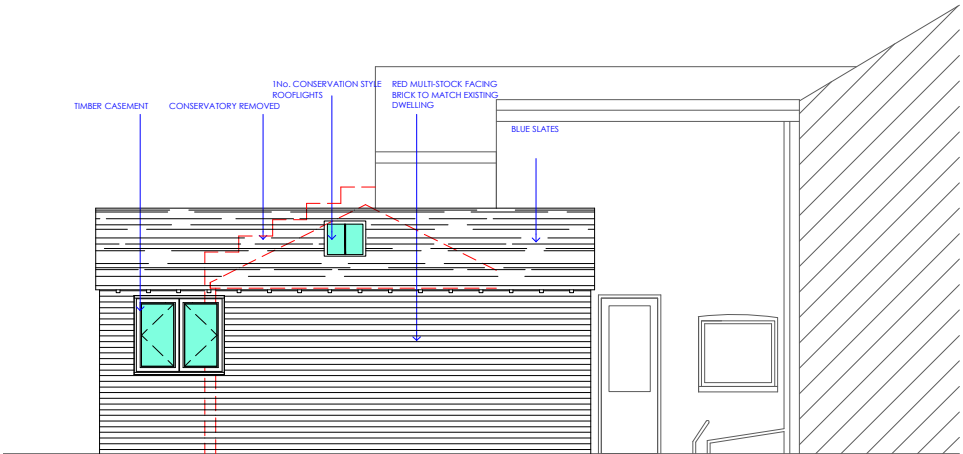

SIDE 1 ELEVATION 1:100

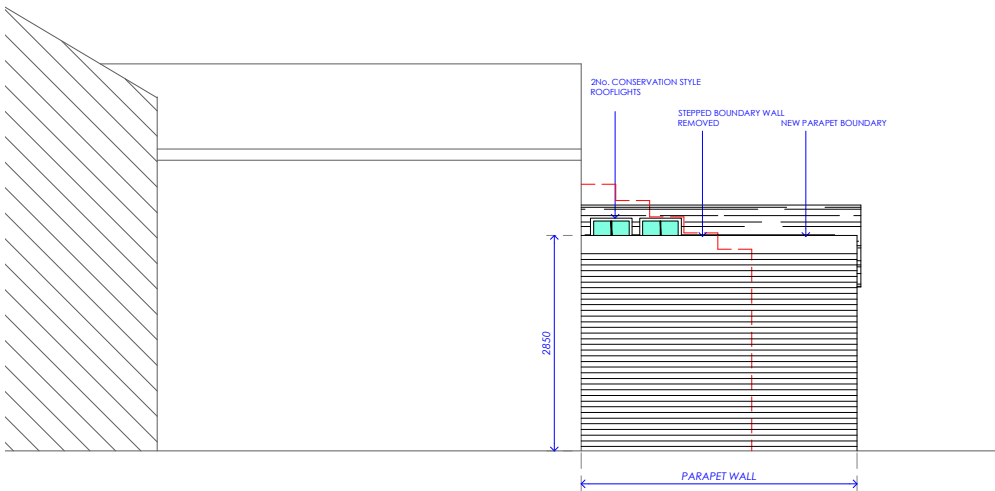

SIDE 2 ELEVATION 1:100

