



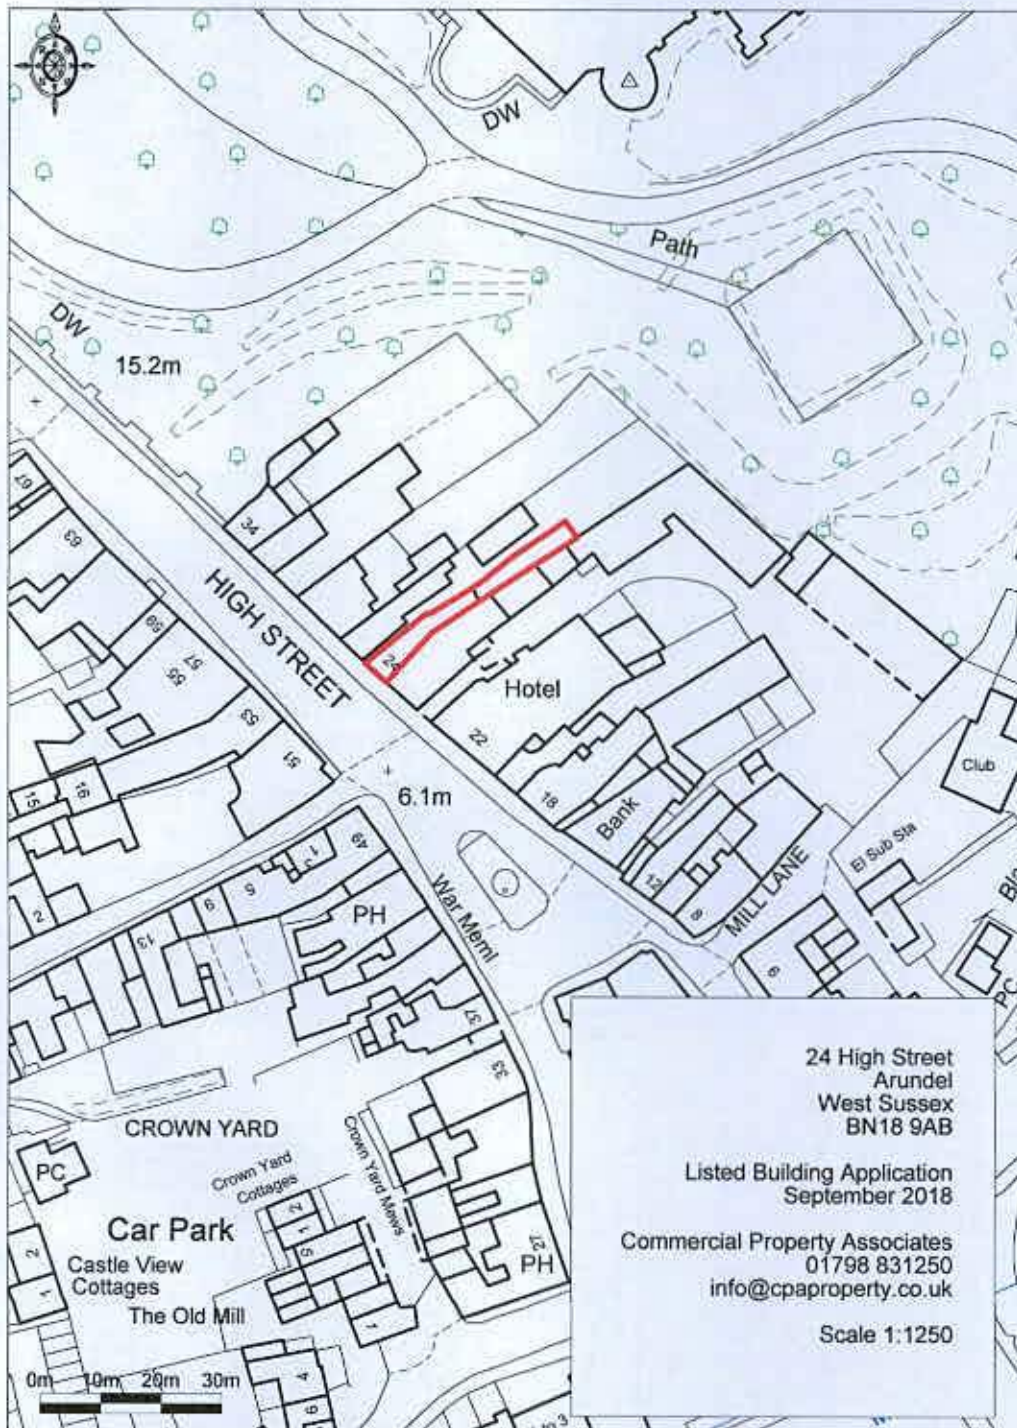

Promap

LANDMARK INFORMATION GROUP

Ordnance Survey © Crown Copyright 2018, All rights reserved.
Licence number 100022432, Printed Scale - 1:1250

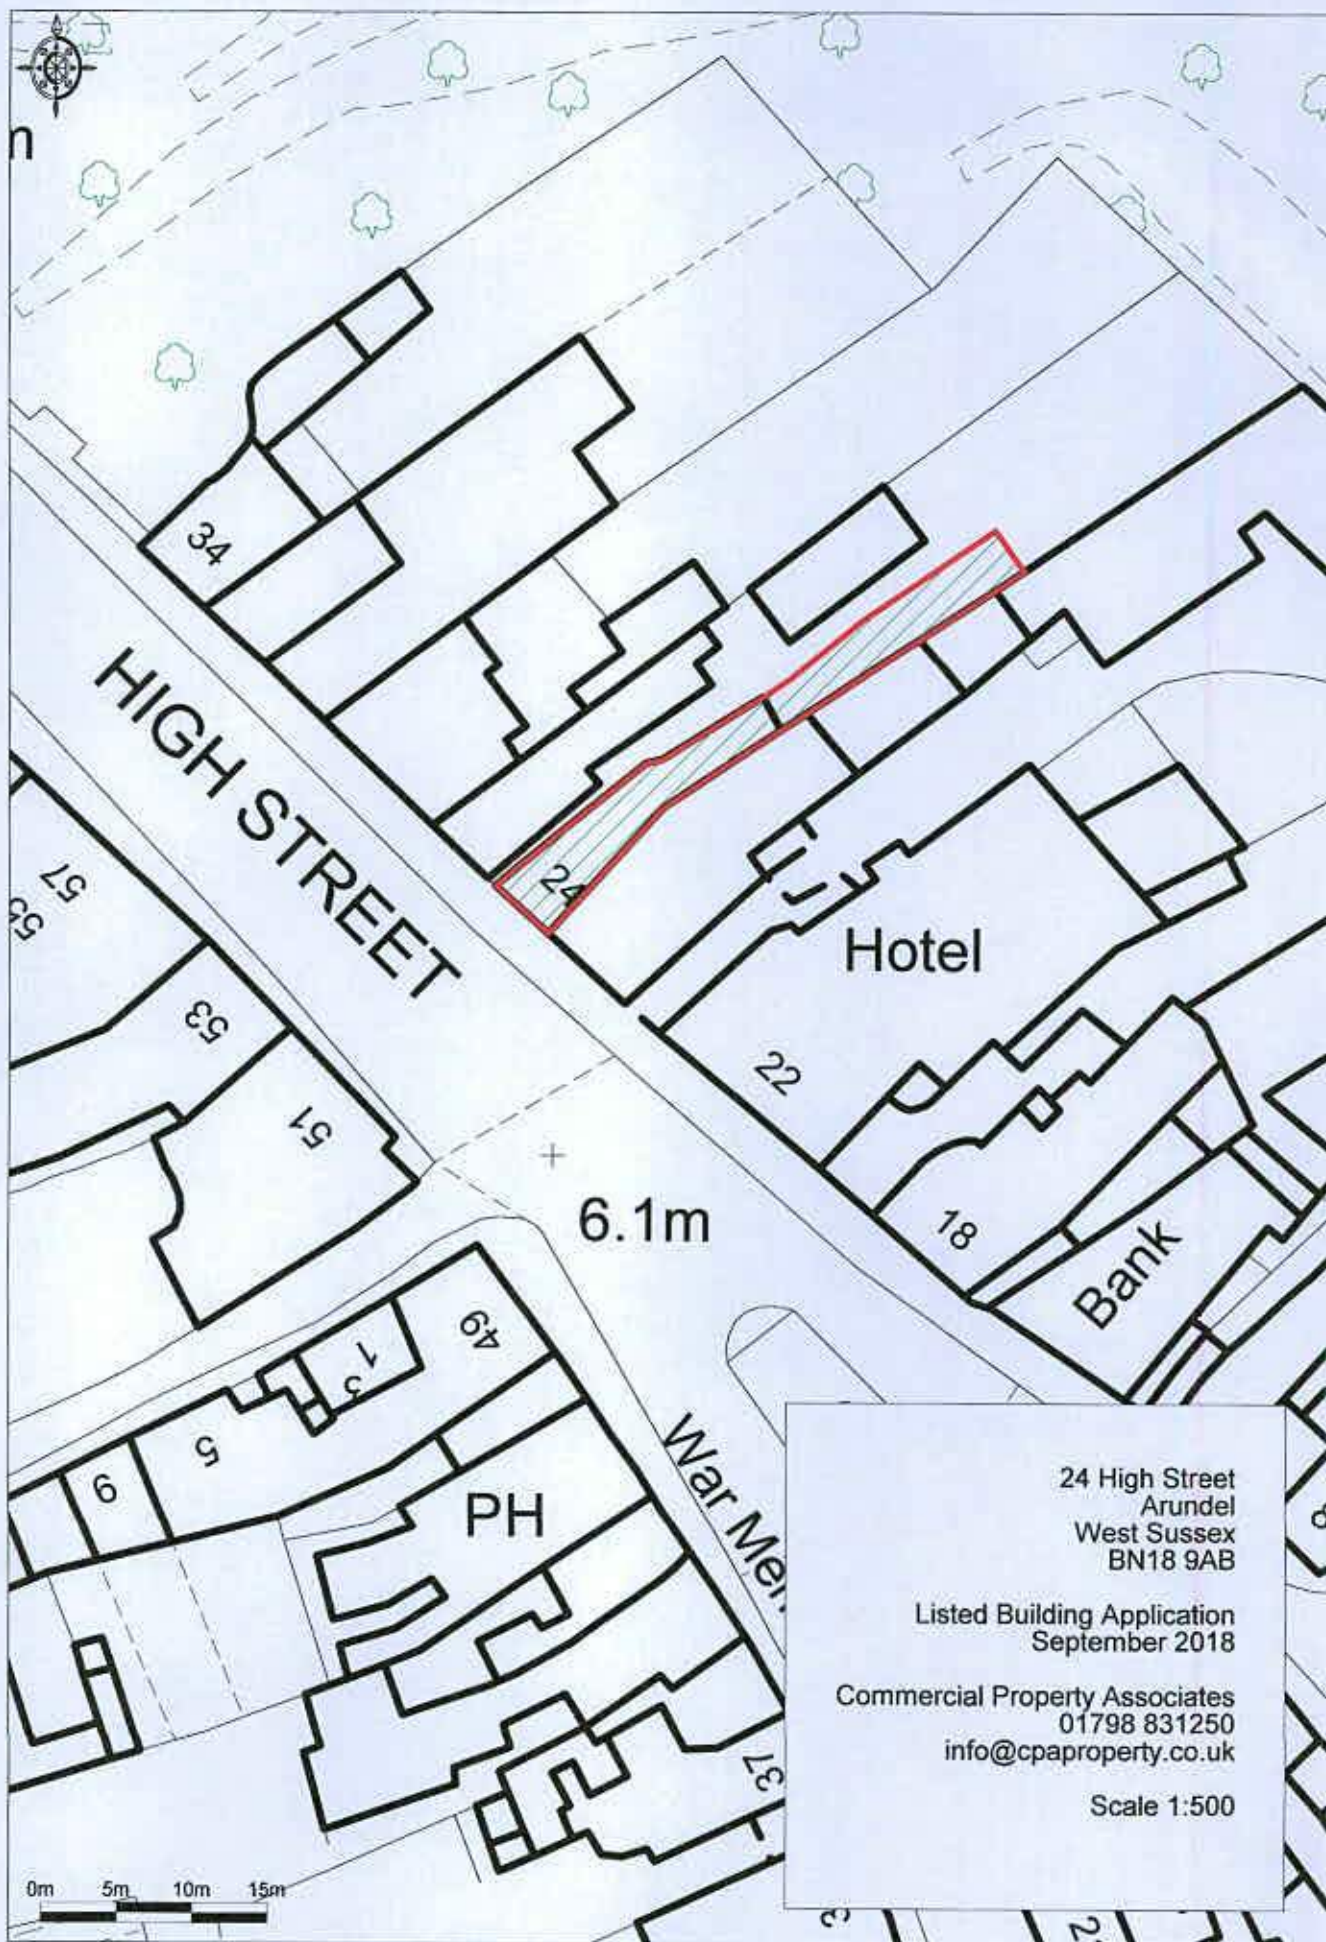

24 High Street
Arundel
West Sussex
BN18 9AB

Listed Building Application
September 2018

Commercial Property Associates
01798 831250
info@cpaproperty.co.uk

Scale 1:500