
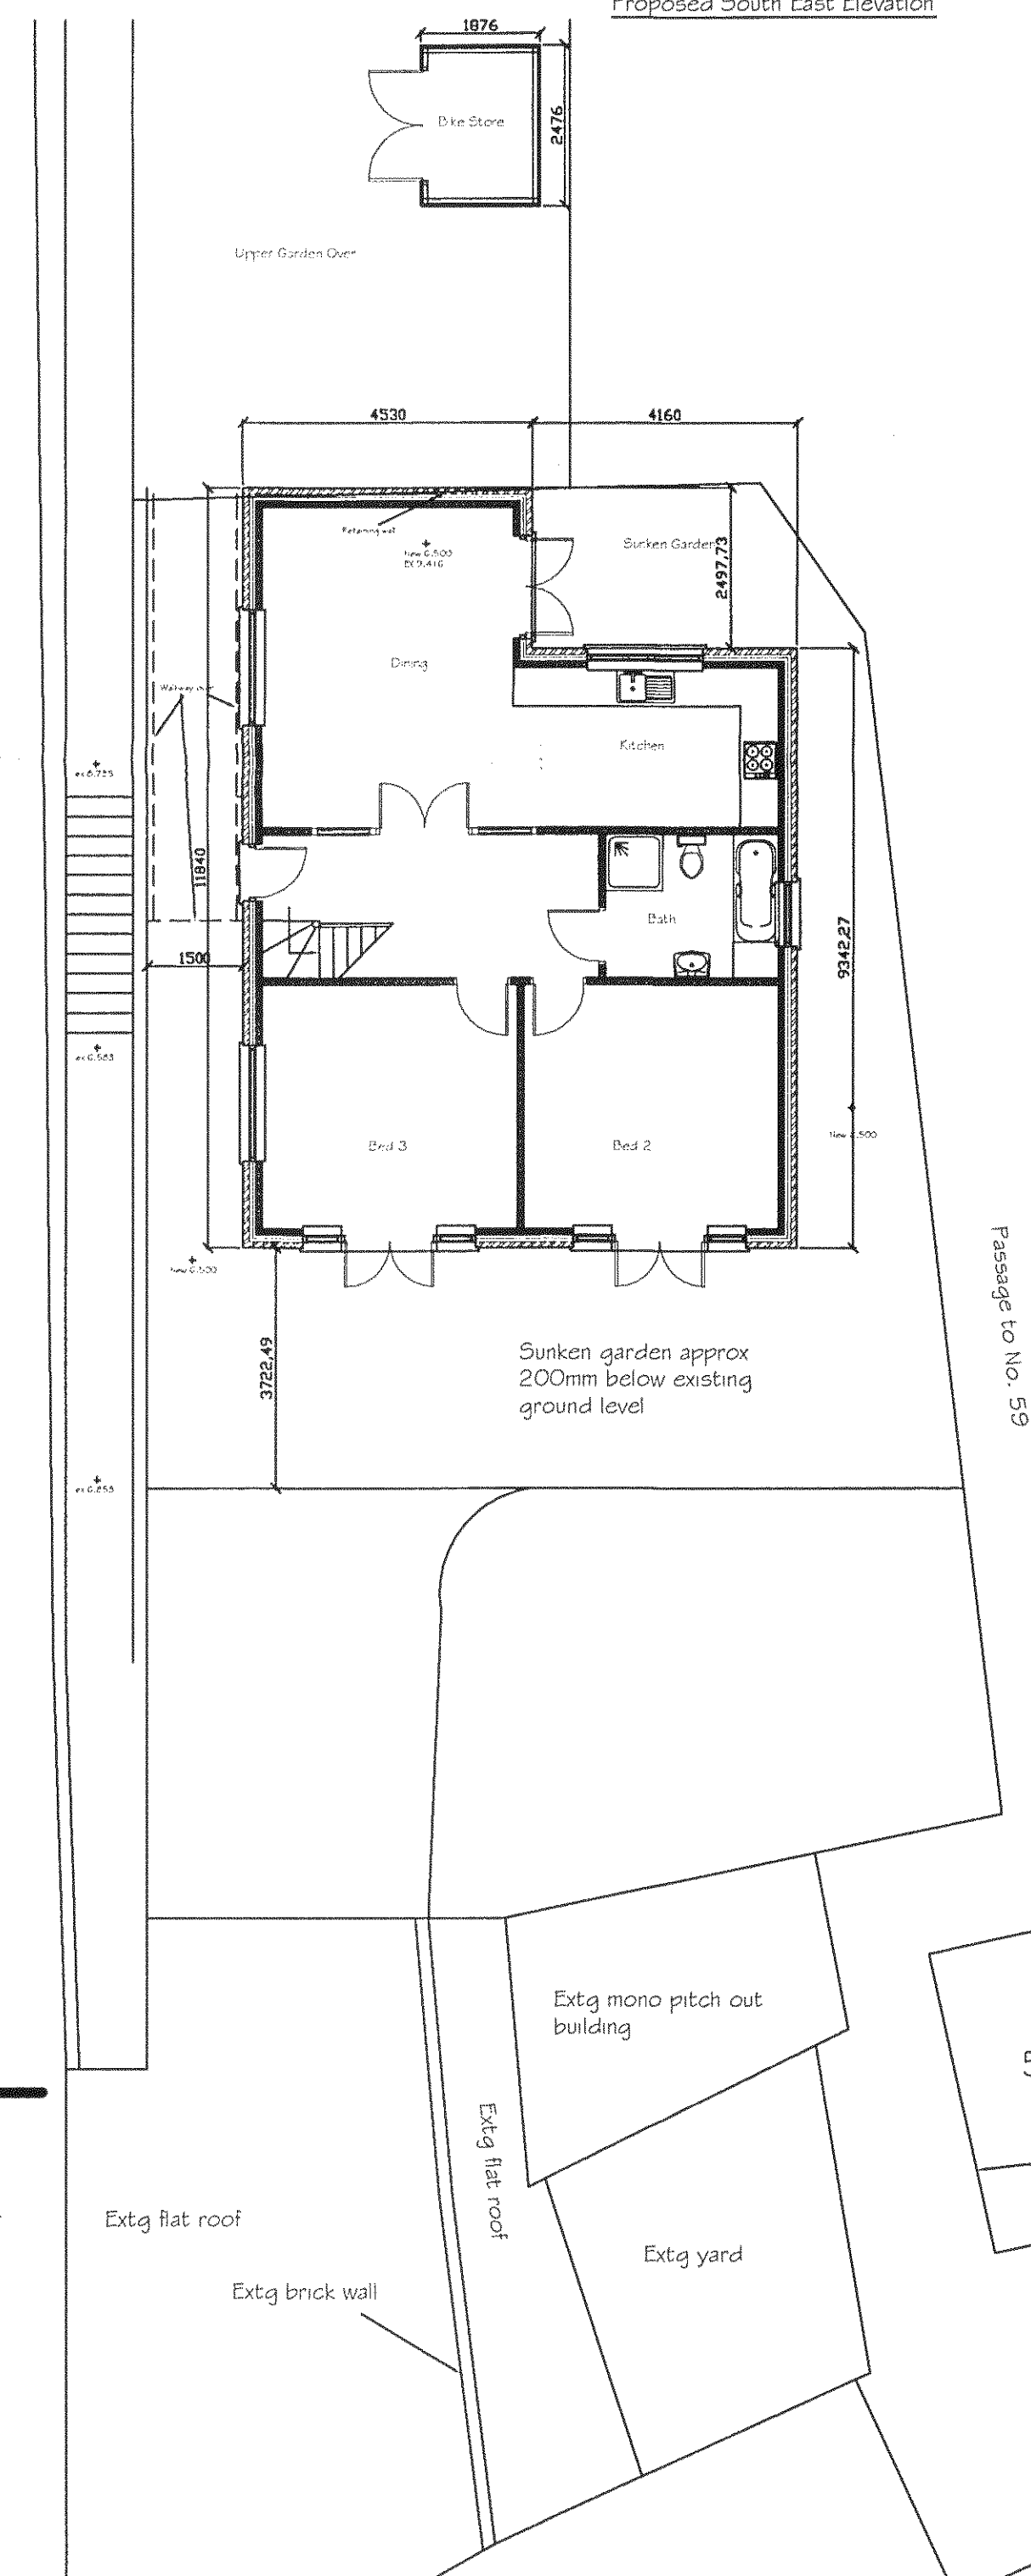
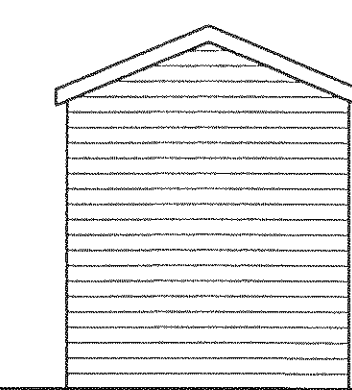
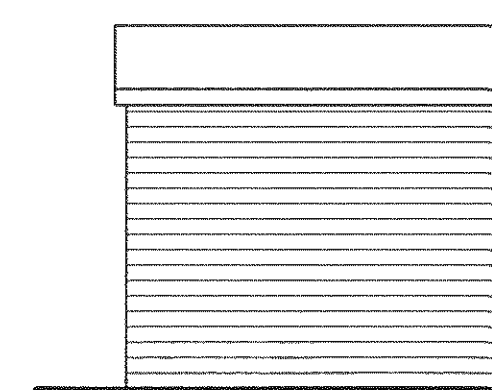
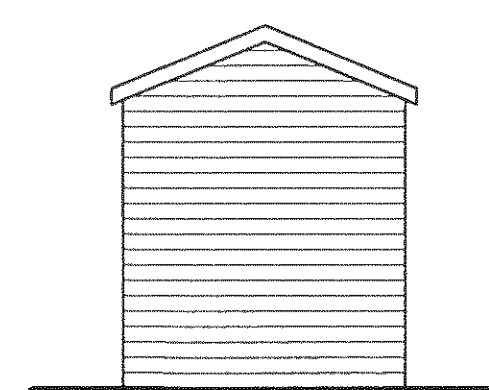
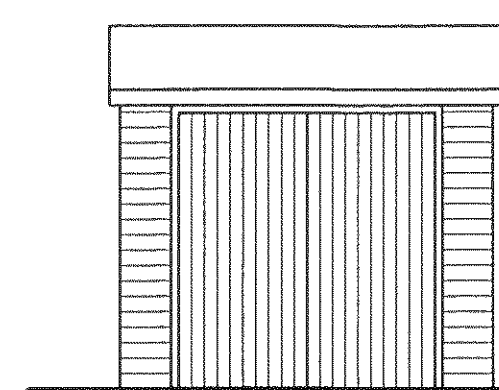
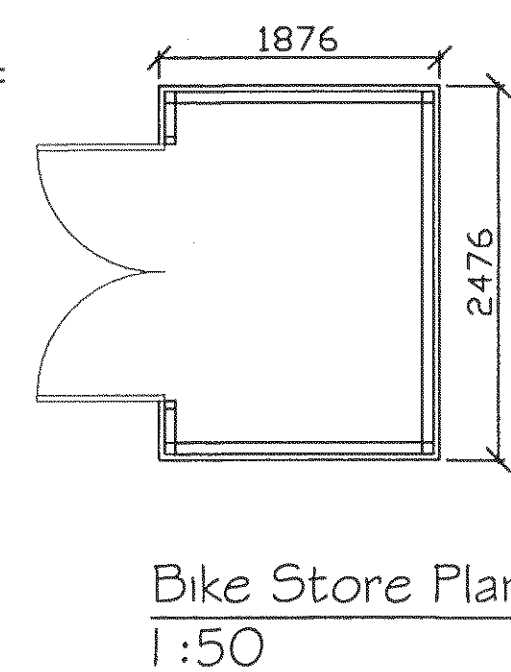
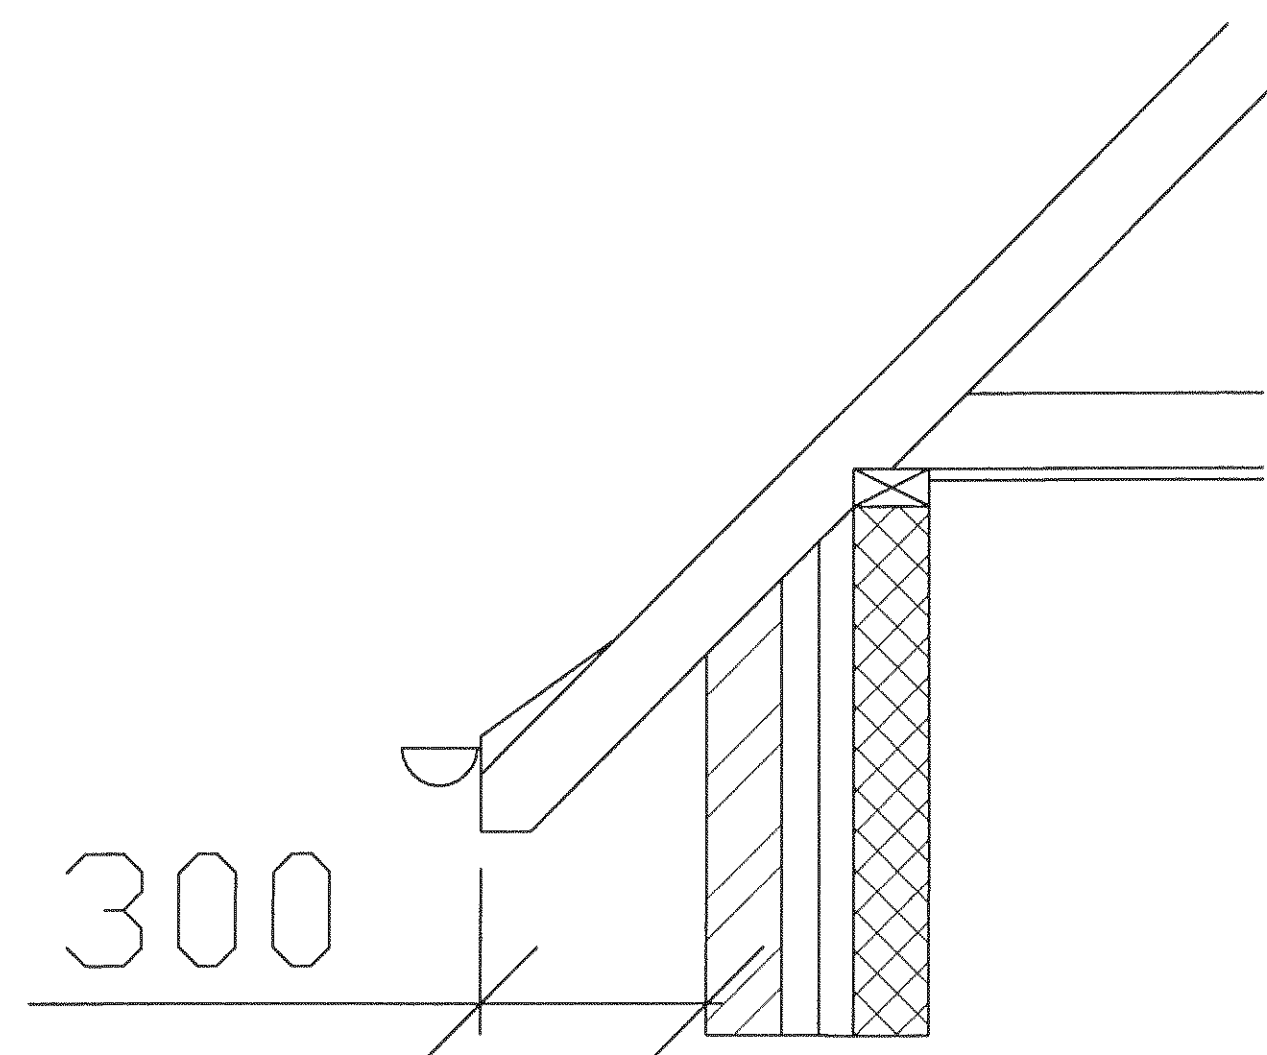
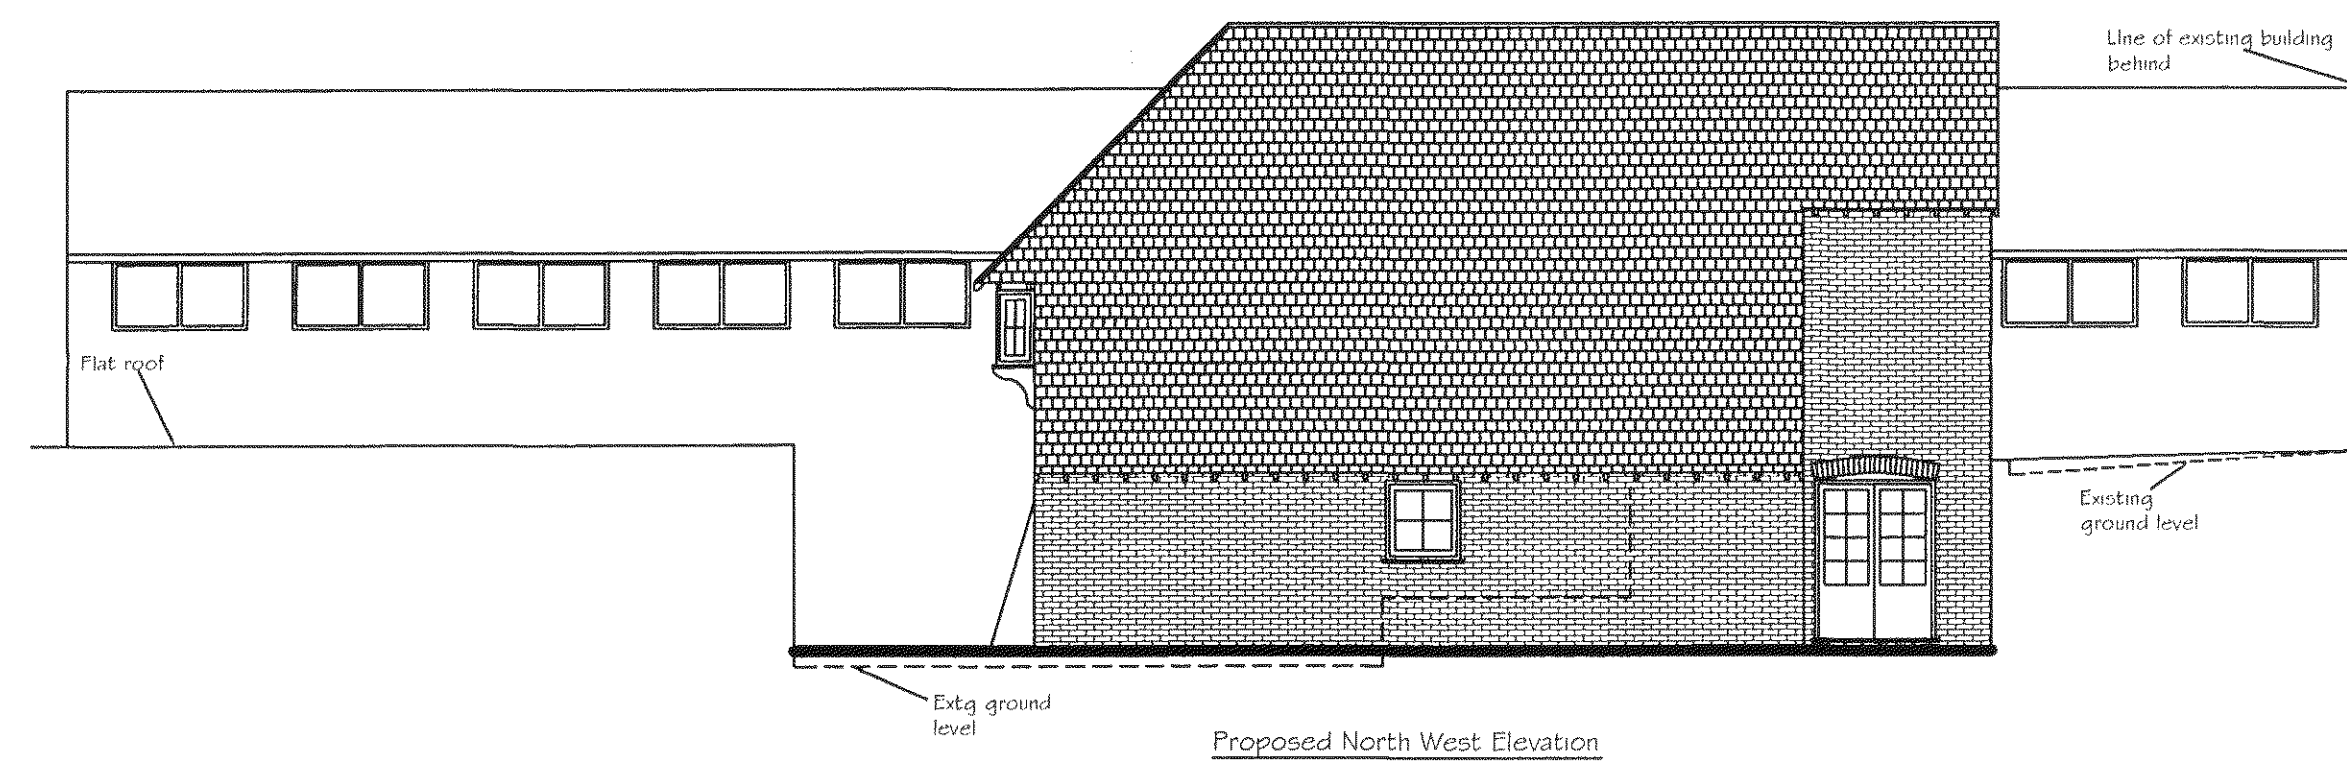
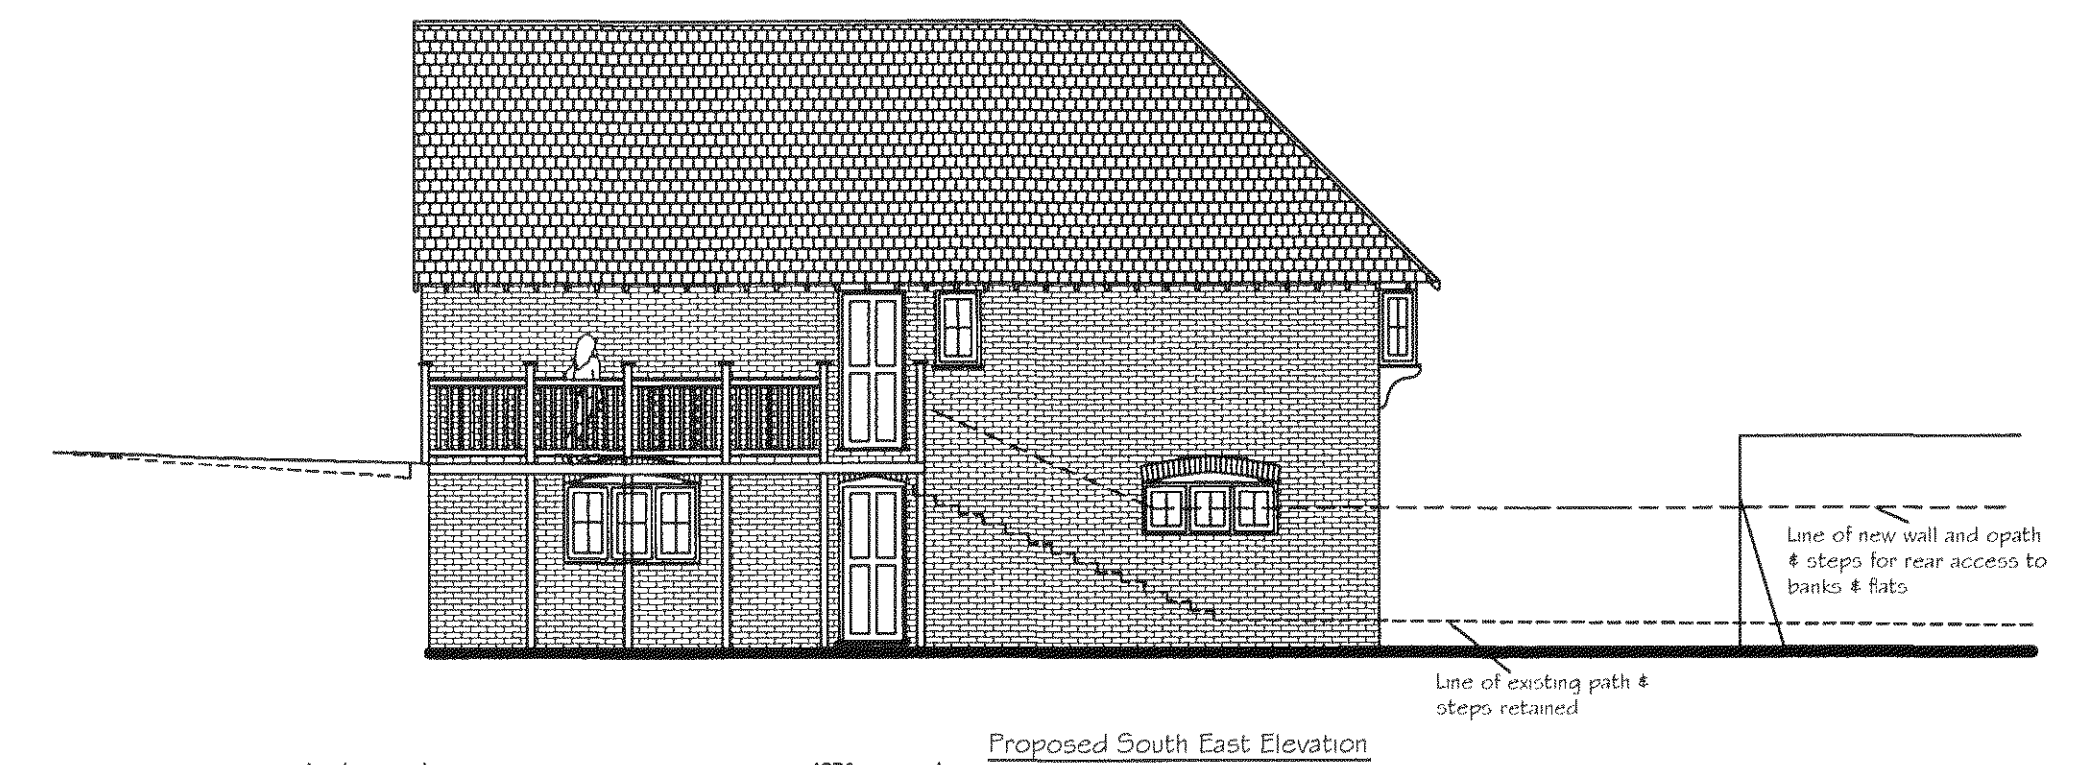
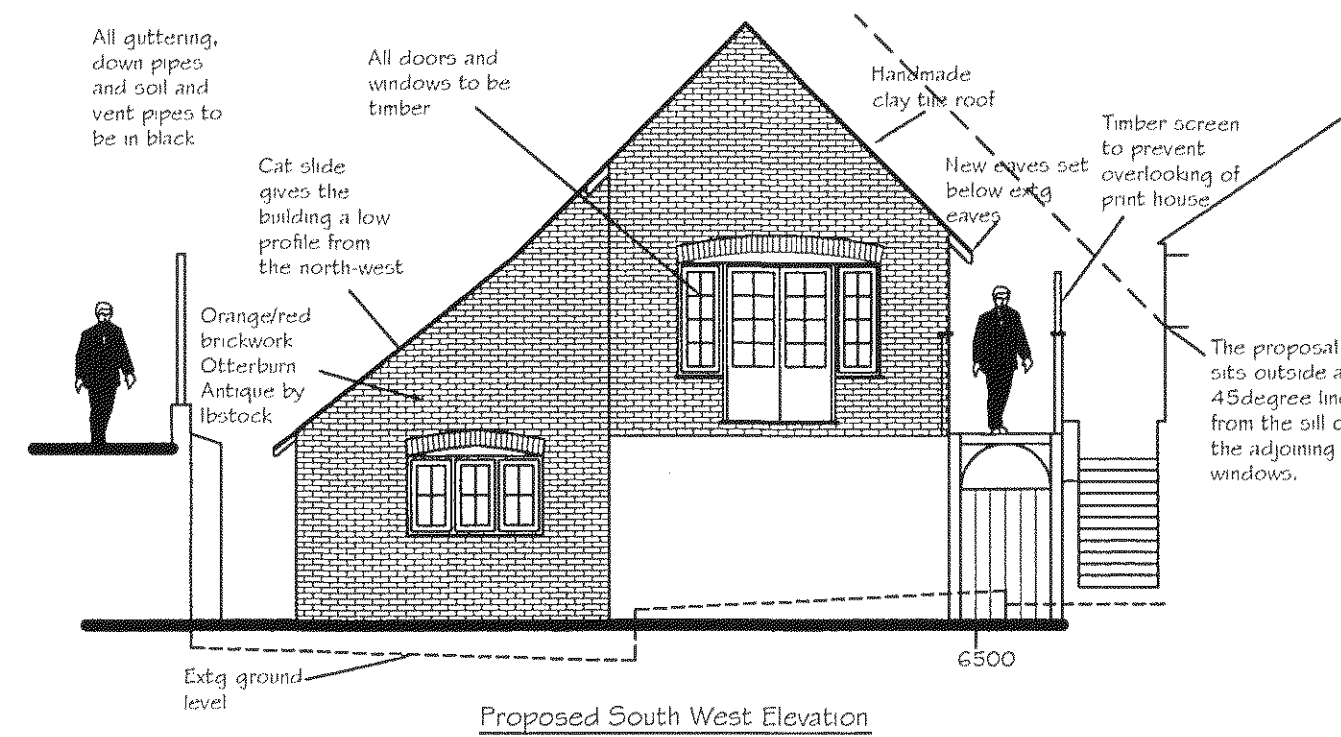


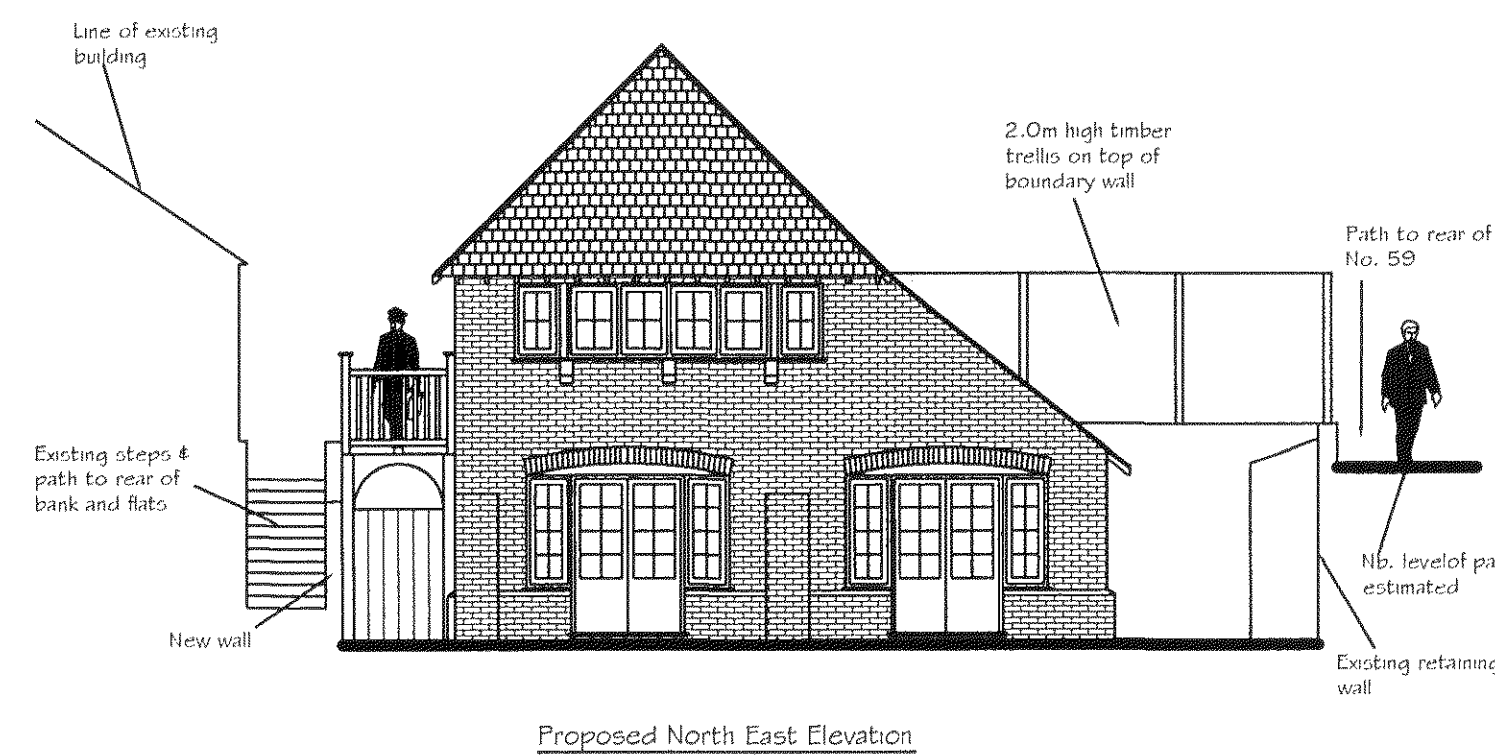

Tony Rogers Building Consultant Address: 40 Dawn Crescent, Under Beeding, West Sussex, BN44 3WH Telephone: 01903 815225		
Rev.	Date:	Revision Description:
A	Feb 2012	Dwelling repositioned to original setting and garage removed
B	May 2012	Ref altered
Client: S Miles		
Address: Land rear of 55 & 57 High Street Arundel West Sussex		
Project: Proposed detached dwelling		
Scale: 1:100		
Date: October 2011		
Drawing No: 11/ 700/ 09		
Drawn By: AWR		Revision: B