

notes


Permission is granted to scale from this drawing for the purpose of Local Authority Planning Approval only. In all other cases DO NOT scale from this drawing. Please contact the office for any additional information required.

Contractors, Sub-Contractors and Suppliers are to check all relevant dimensions, levels and details of the site and any existing buildings before commencing any site drawings or building work. Any discrepancies should be reported to the office.

This drawing must be read in conjunction with all related drawings and documents relevant to the project, including those prepared by appointed consultants, specialists and sub-contractors etc.

This drawing is the copyright of RDV a Design.


revisions	17/08/2021
A minor alterations	

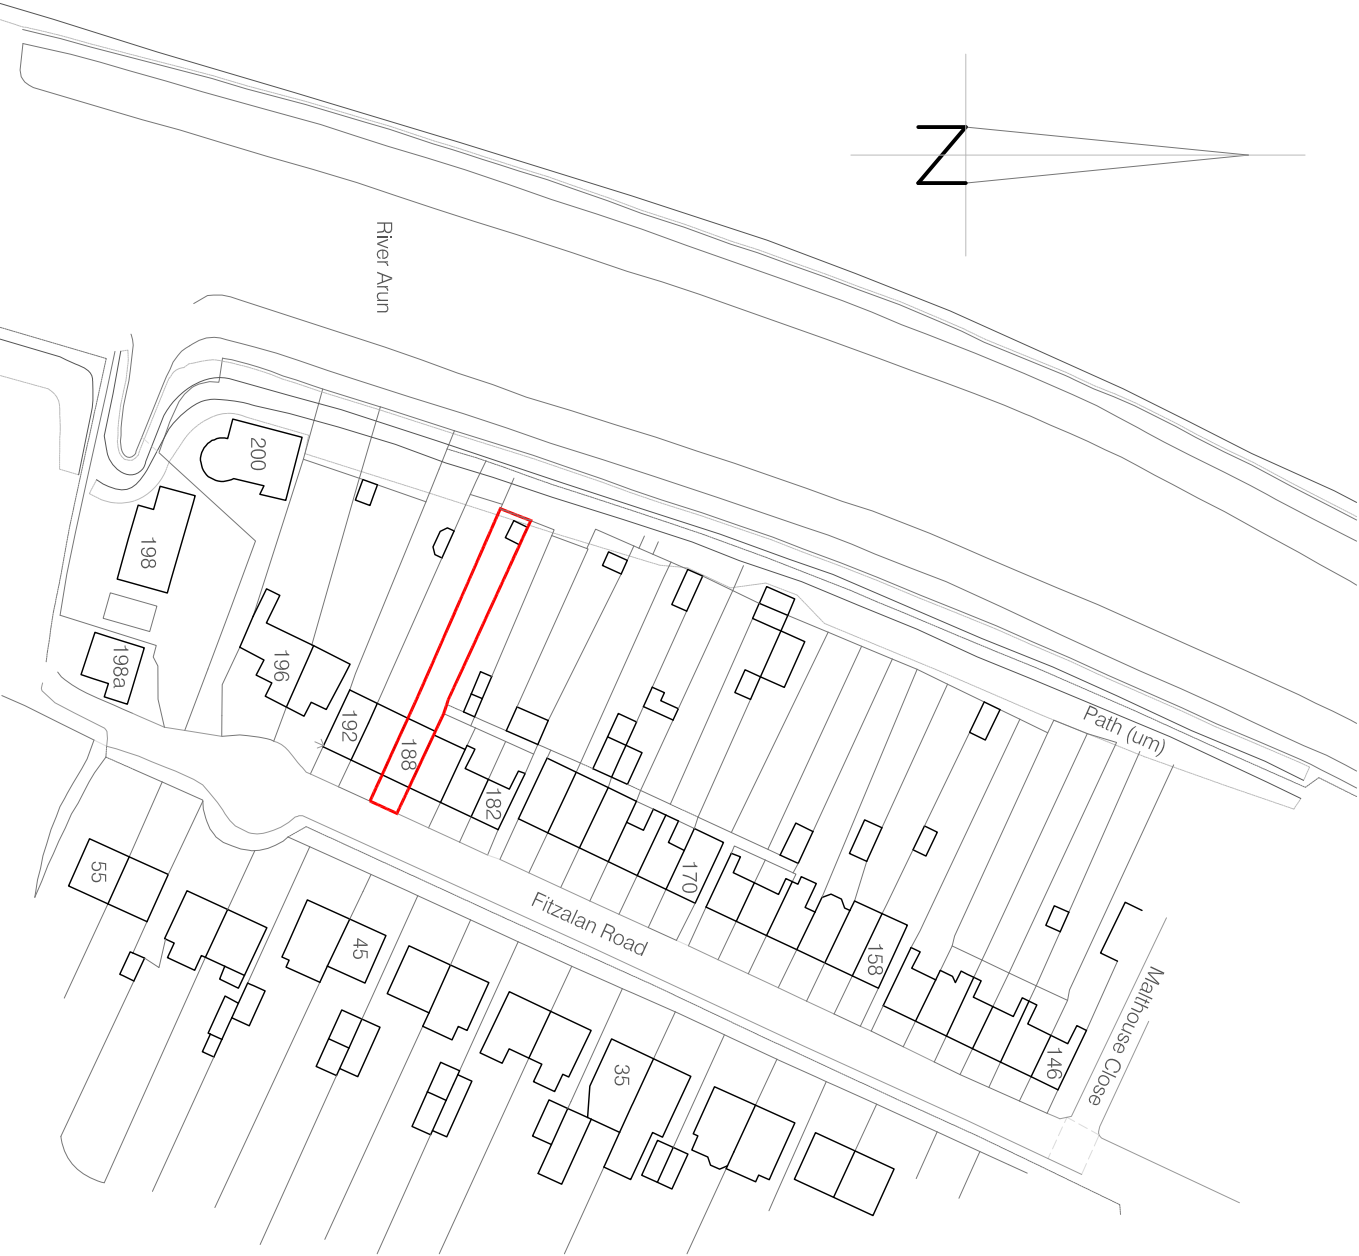

Location Plan: Scale 1:1250



Ordnance Survey (c) Crown Copyright 2021. All rights reserved. Licence number 100022432

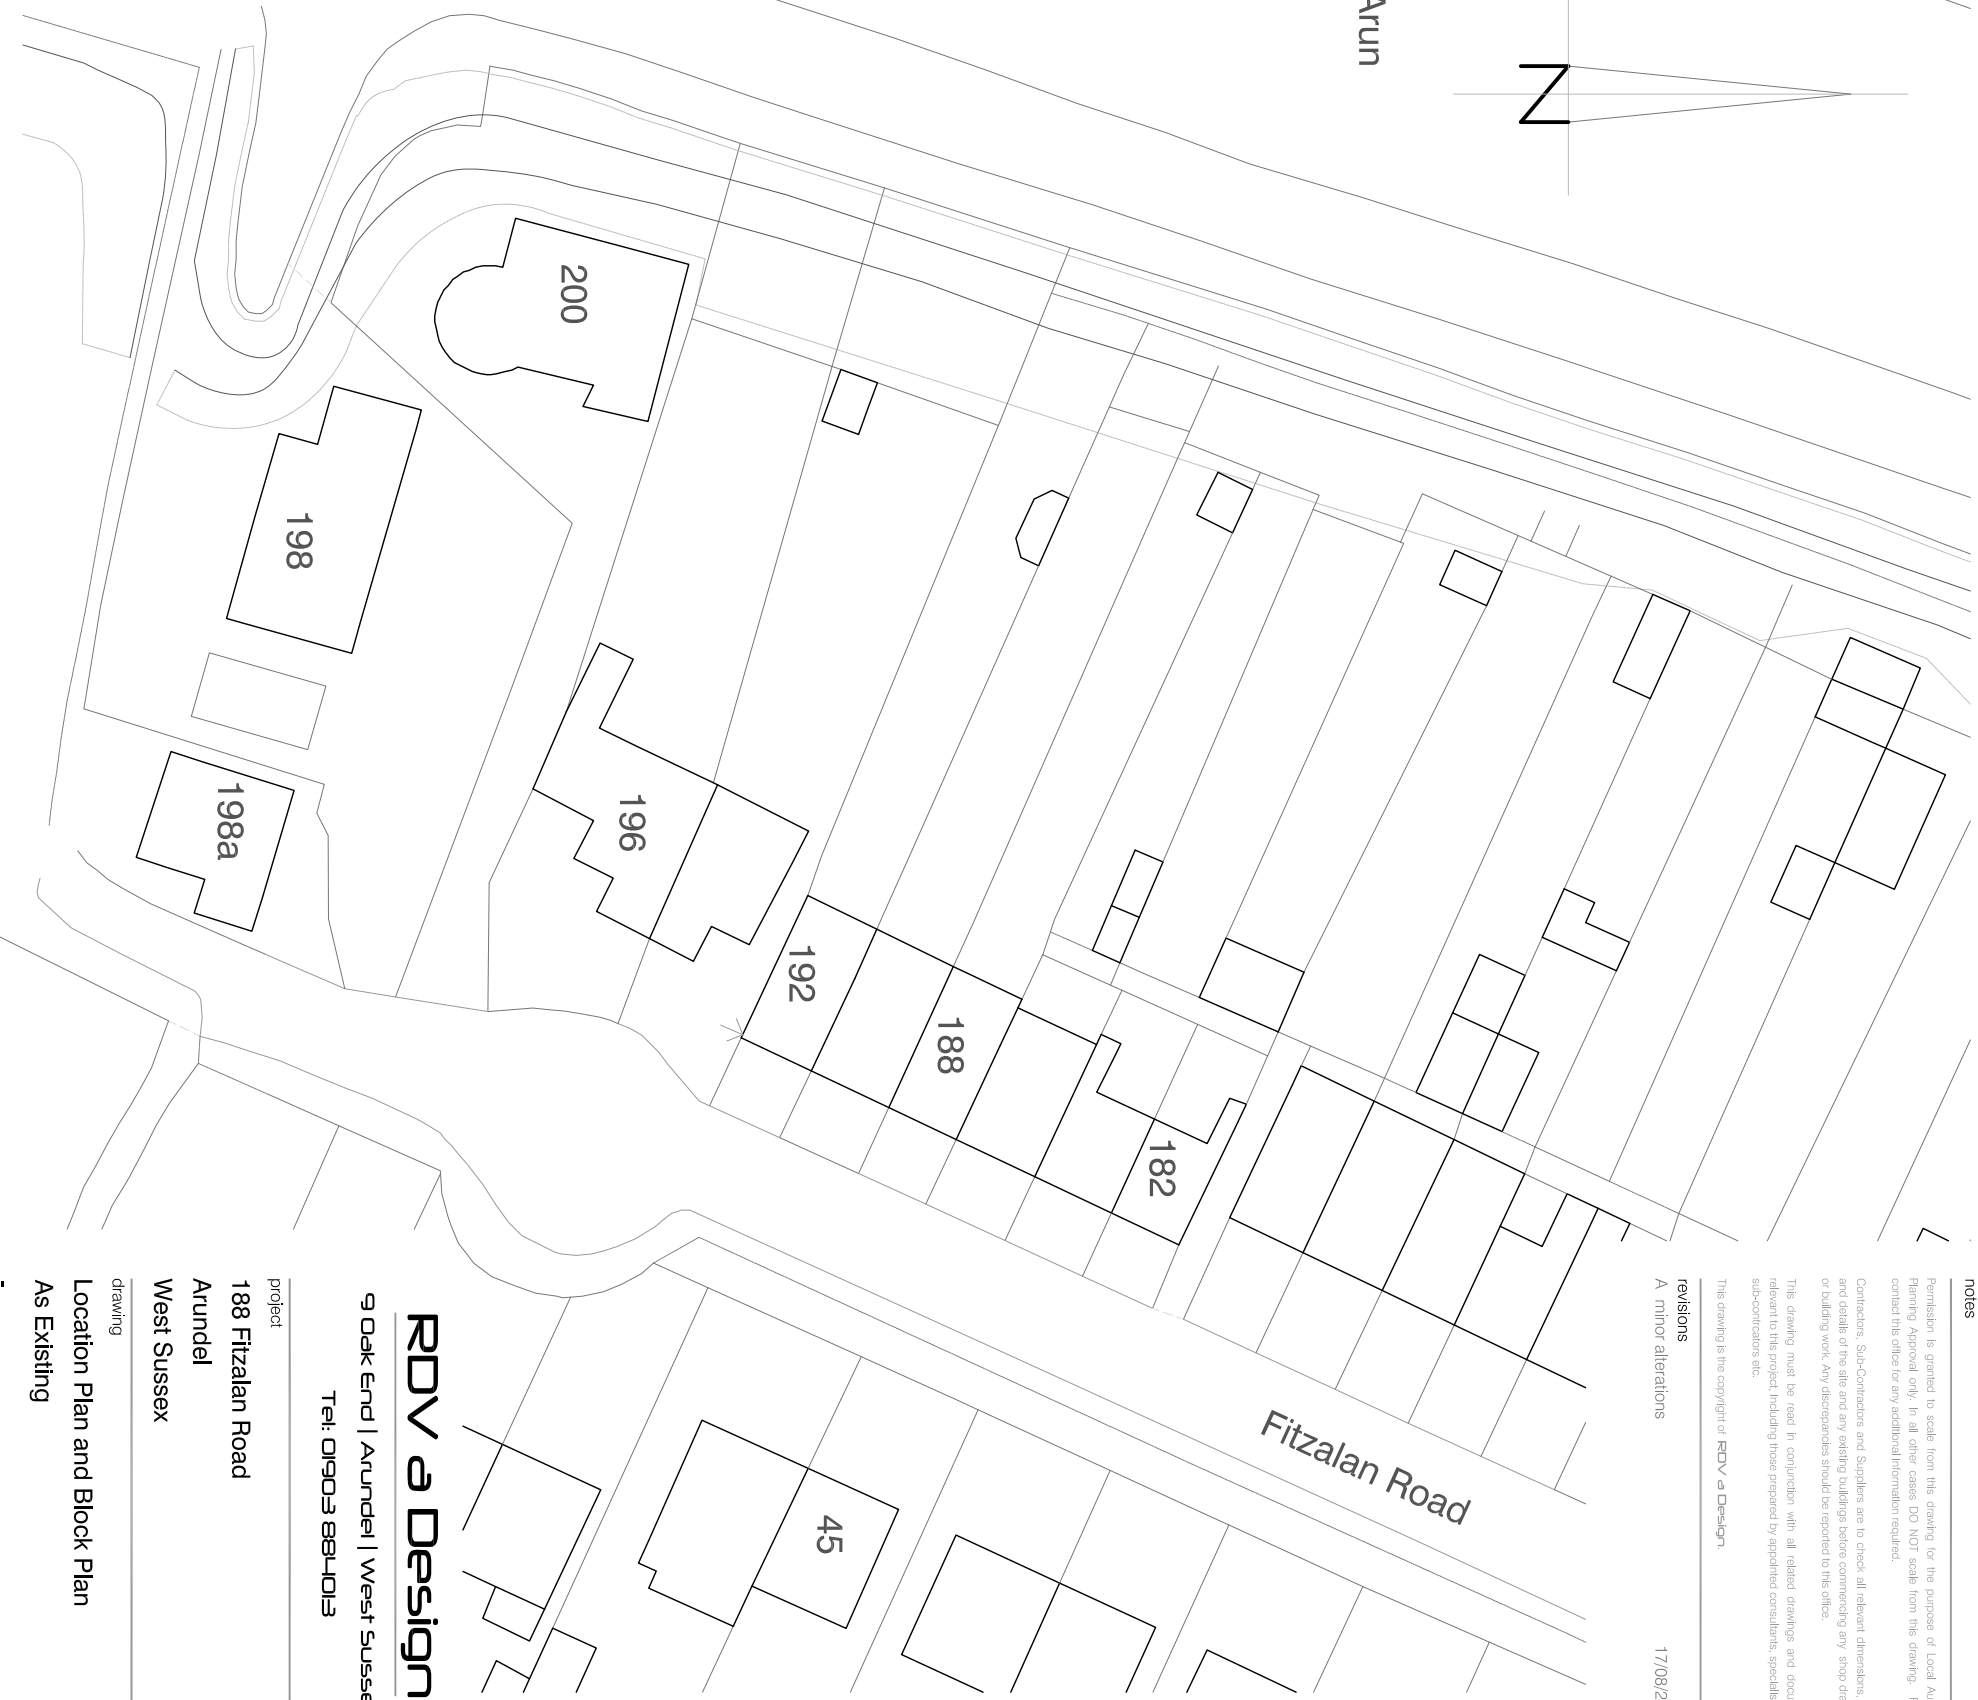

Site / Block Plan: Scale 1:500



this drawing is based upon Ordnance Survey data

RDV a Design

9 Oak End | Arundel | West Sussex
Tel: 01903 884013

project	188 Fitzalan Road
Arundel	West Sussex
drawing	Location Plan and Block Plan
As Existing	

scale	date
1:500 1:1250 @ A3	June 2021
job no	drawing no
21218	00.01